


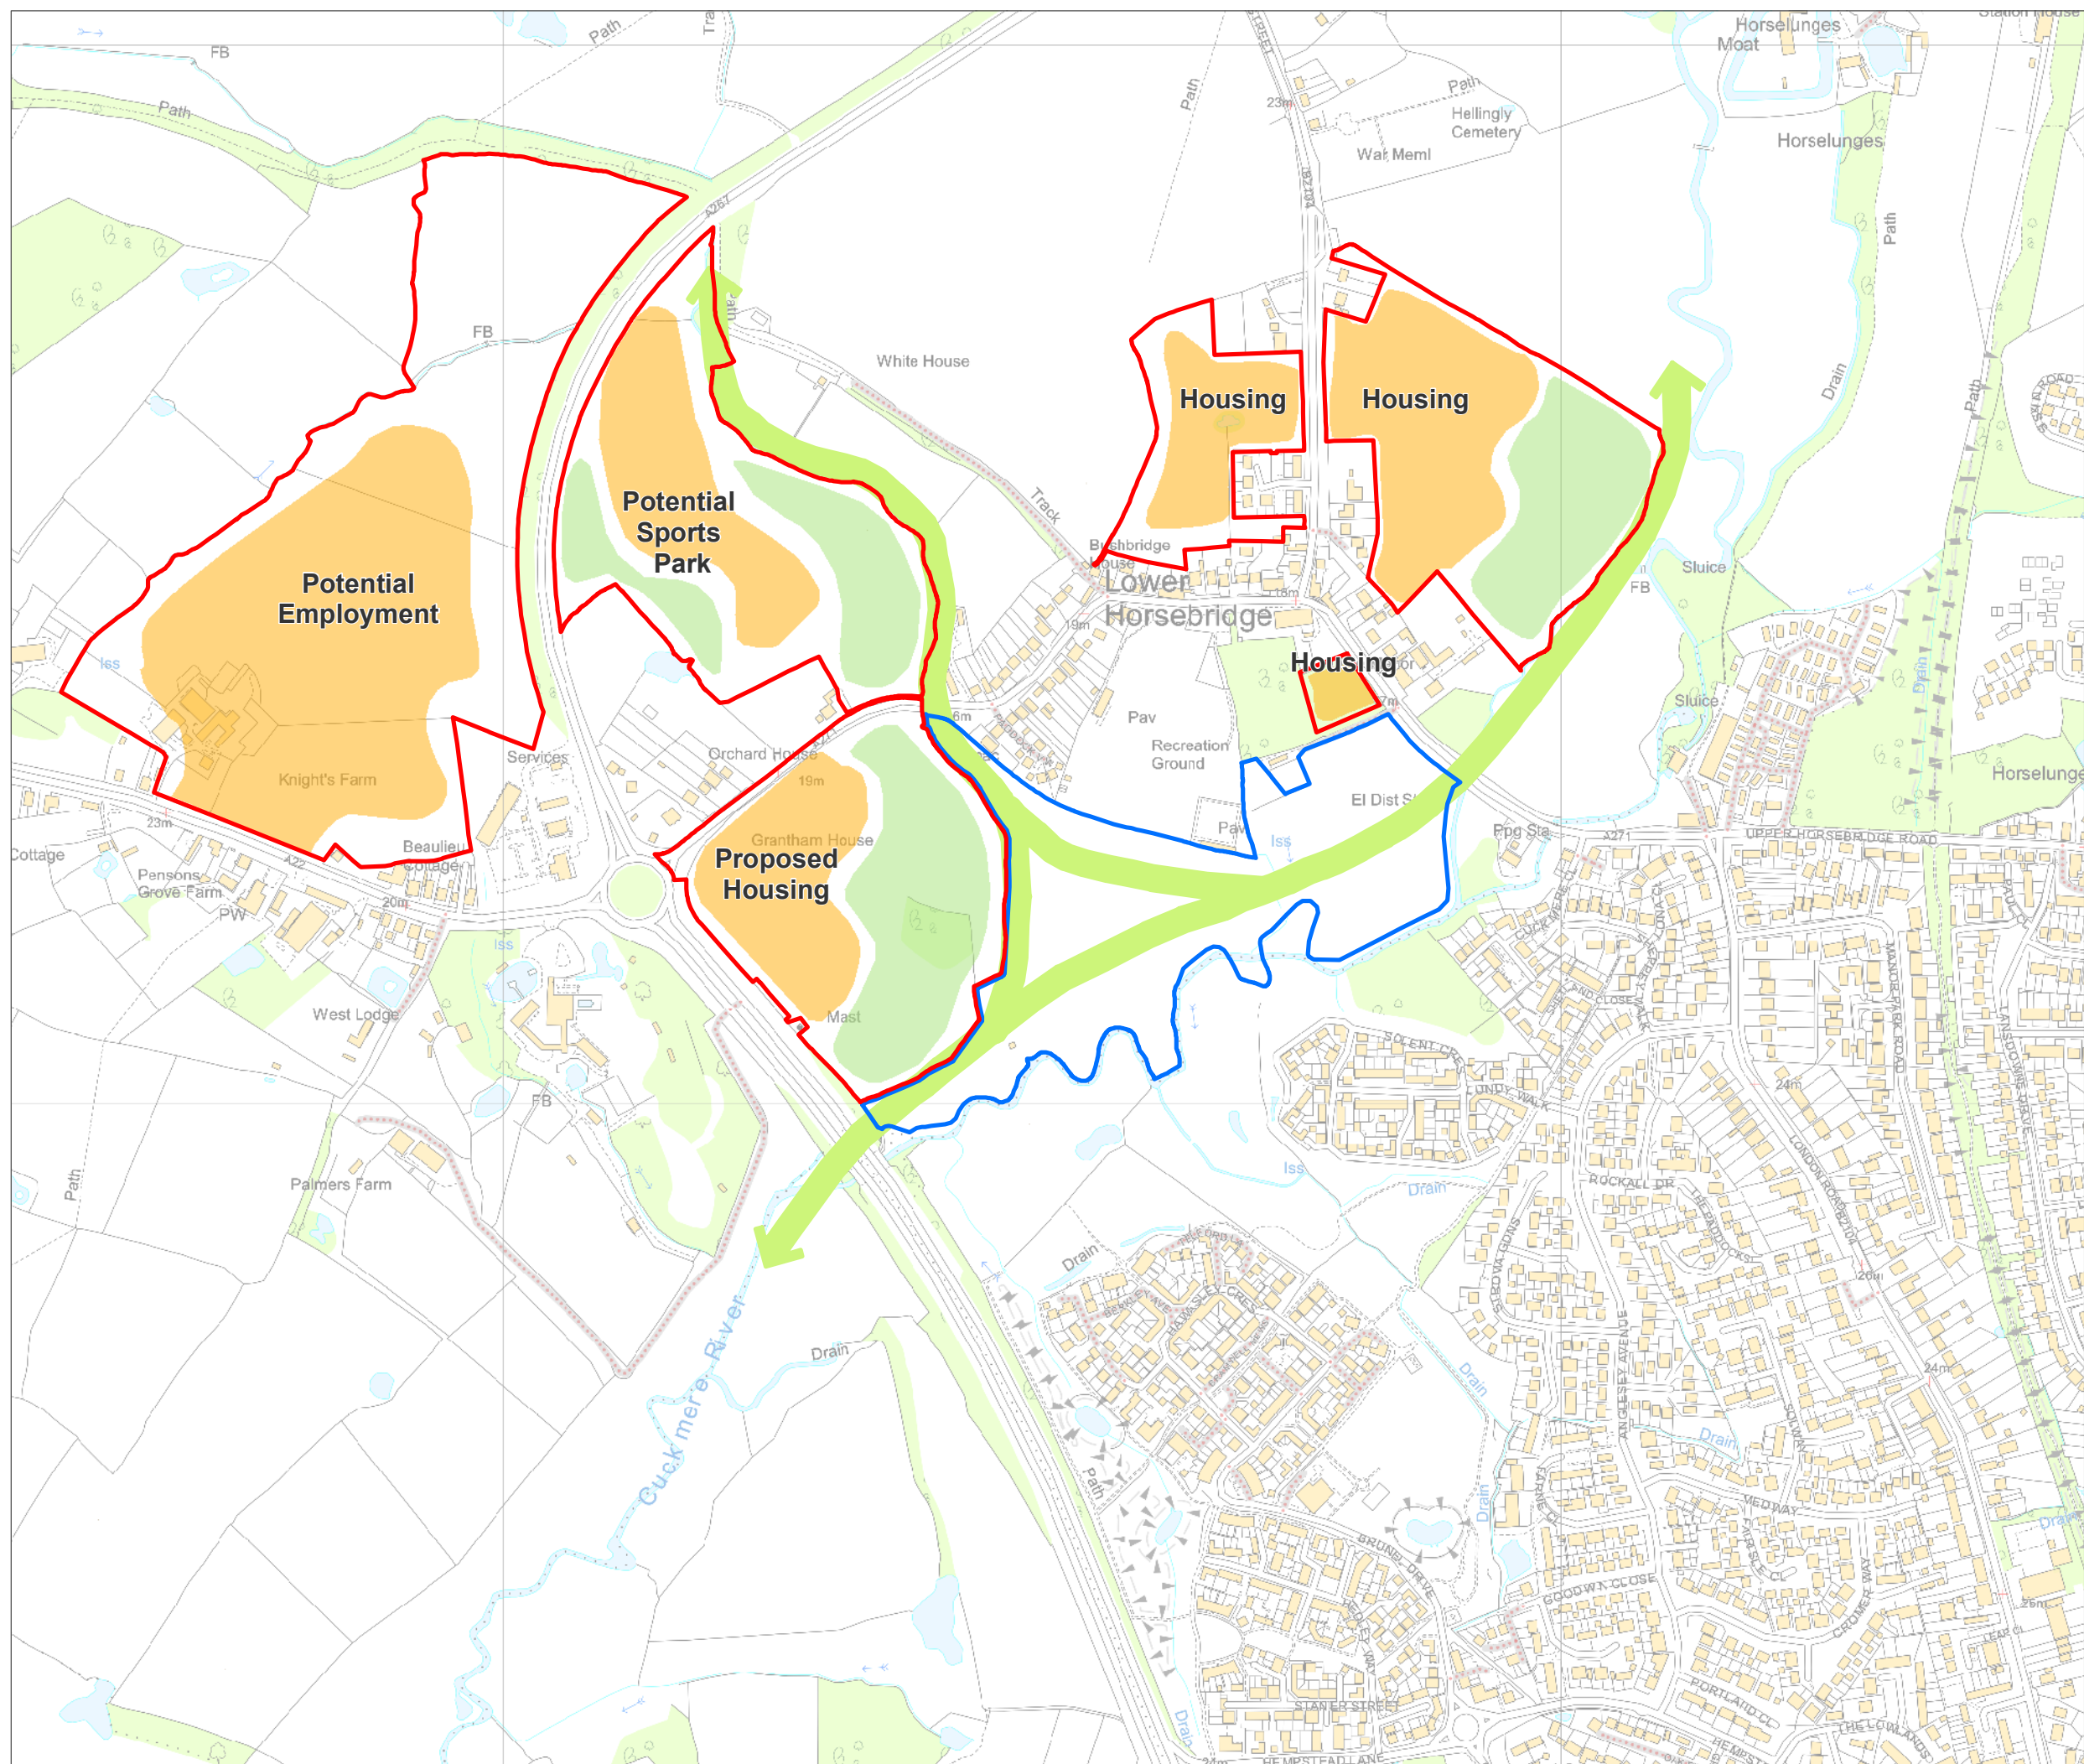

-  Proposal sites
-  Built area (indicative)
-  Open space
-  Retained green corridor
-  Other land in the ownership of Hertfordshire Holdings Ltd.

Land south of the A271 and east of the A22, Lower Horsebridge Hertfordshire Holdings Ltd.

0 150 m

N

Composite Plan - NW Hailsham Growth
Approved, proposed and potential development

Dwg no/231703C/P0010	Revision
Status	25 May 2023
Scale: 1:6,000 @A3	Drawn by: JC Checked by: AE

Based upon the 2023 Ordnance Survey 1:10,000 colour raster map with the permission of the Ordnance Survey on behalf of HMSO, © Crown copyright Licence No. AC0000849886.
Copyright torandco limited, 2023