

APPENDIX 27:

LBC for Barn conversion including Conservation Officer's comments on planning file relating to WD/1996/2693/F and WD/1996/2943/LB


WD 96/2693

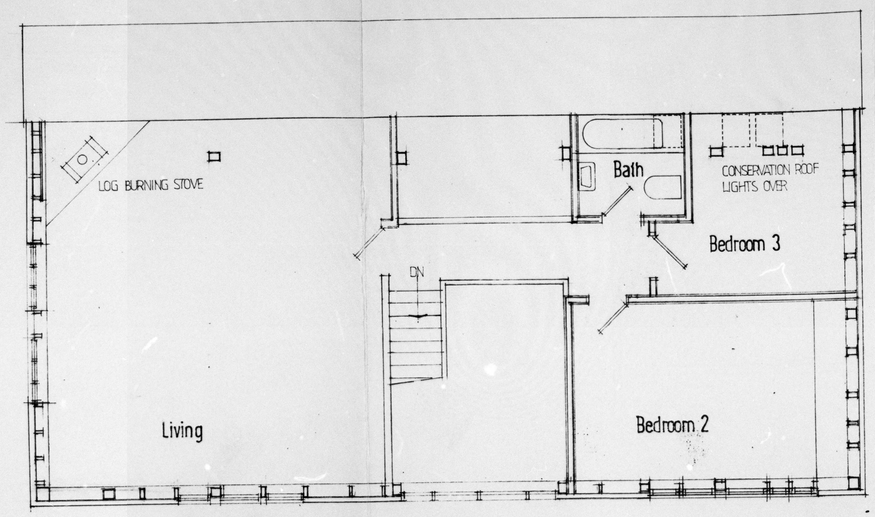


FIRST FLOOR PLAN

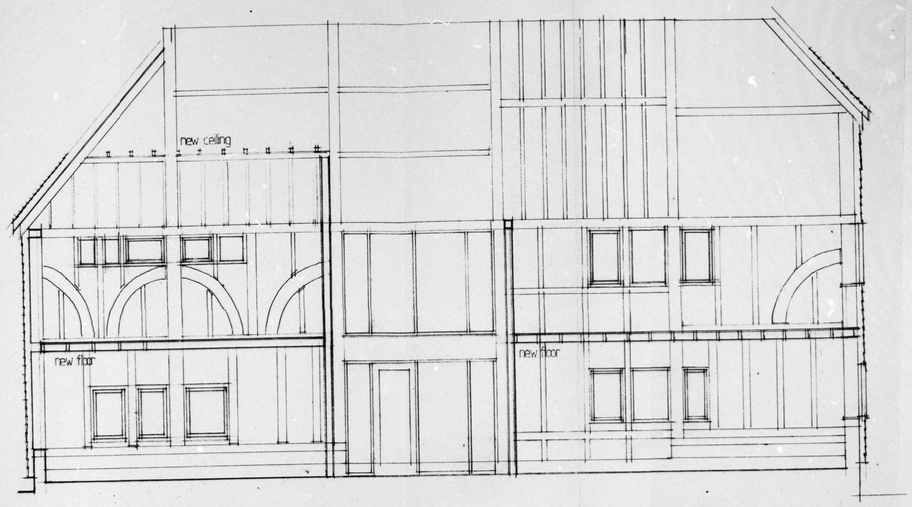

SECTION AA

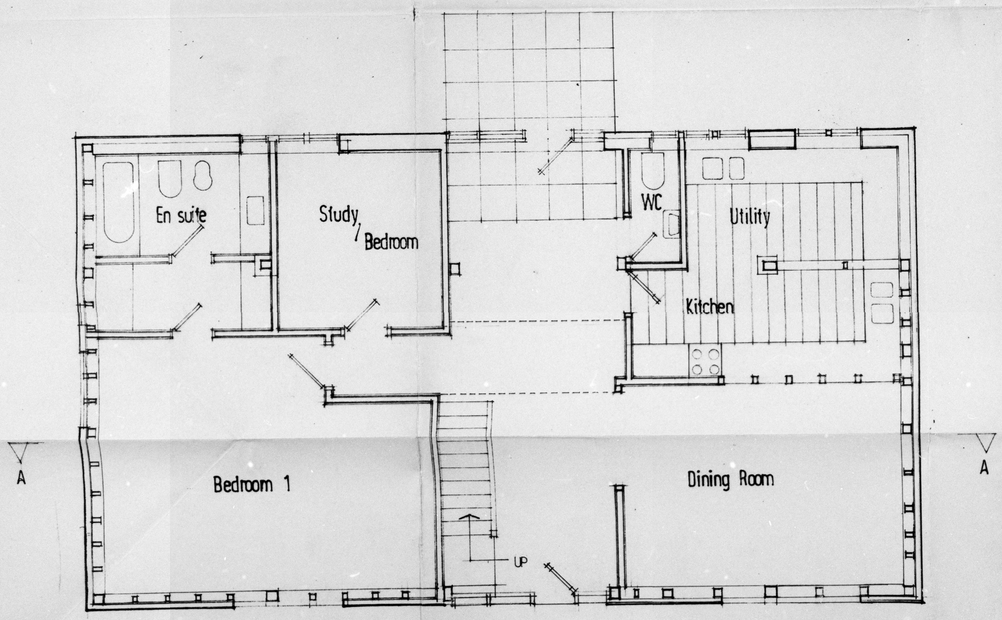

GROUND FLOOR PLAN

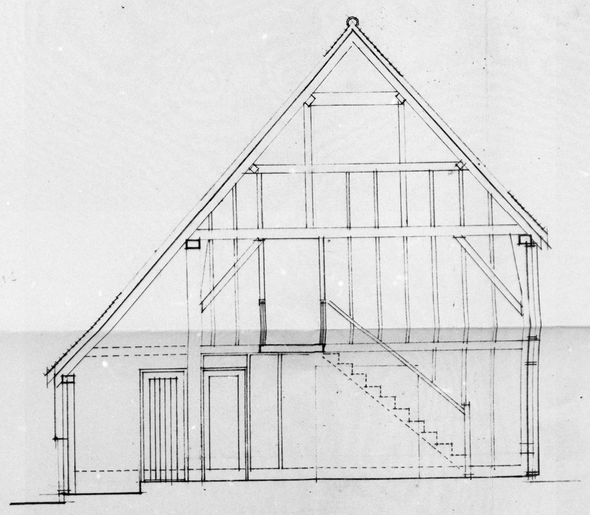

SECTION 33

WEALDEN DISTRICT COUNCIL
DATE RECEIVED
21 OCT 1996
DISTRICT PLANNING

WEALDEN DISTRICT COUNCIL
18 OCT 1996
BUILDING CONTROL

WDG
ARCHITECTURAL AND SURVEYING CONSULTANTS
01825 713635

THIS IS A PLAN REFERRED TO IN THE ACCOMPANYING DECISION DATED 12 AUG 1997


DOWNLAND FARM BARN
UCKFIELD

PROPOSED PLANS AND SECTIONS


DRG No WD 96 04 SCALE 1:50

21 16 15 10.5 7.5 A1 A2 A3 A4 mm in 7.5 10.5 15 16 A4 A3 A2 A1


WD 96/2693

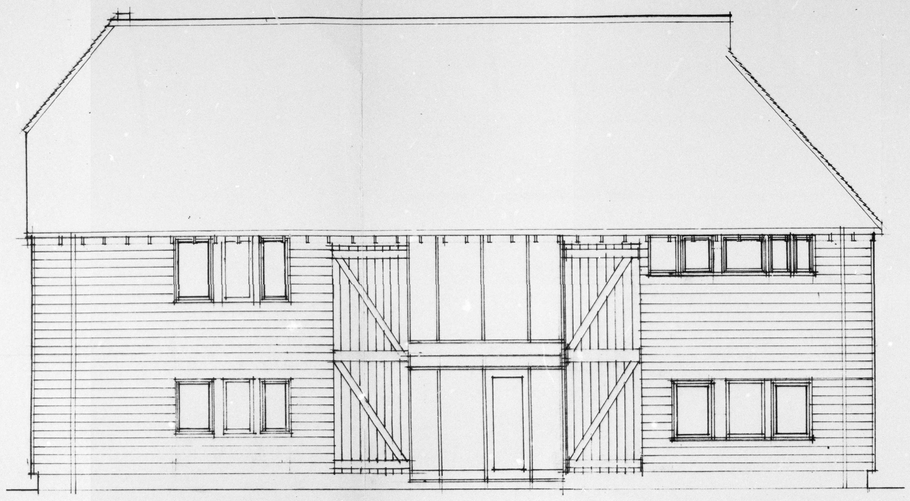

EAST ELEVATION

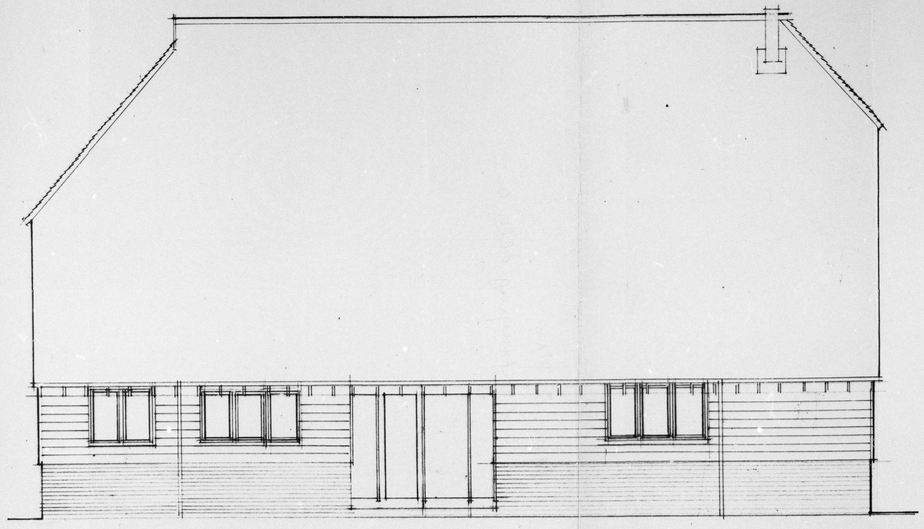

WEST ELEVATION

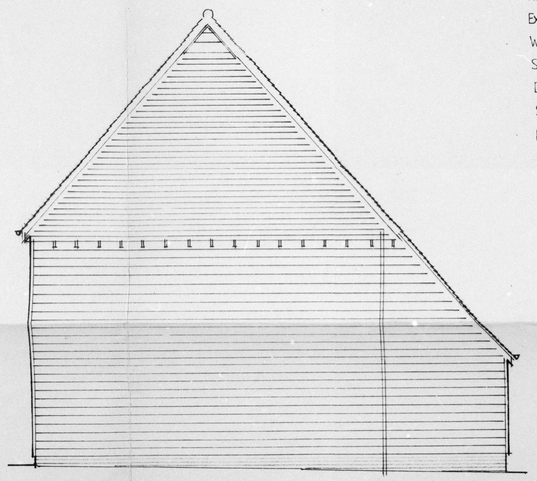

NORTH ELEVATION

MATERIALS

ROOF

Existing clay tiles reused with new tiles to match

WALLS


Softwood stained feather edge boarding (150mm)

DOORS AND WINDOWS

Stained hardwood, as details.

RAINWATER GOODS

Cast iron hir.guttering and cast iron downpipes

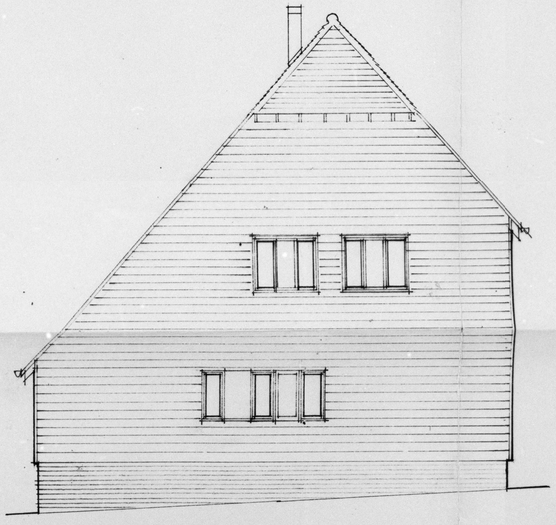

SOUTH ELEVATION

WEALDEN DISTRICT COUNCIL
DATE RECEIVED
21 OCT 1996
DIST.

WEALDEN DISTRICT COUNCIL
18 OCT 1996
ACTION BY
PLANNING AND BUILDING CONTROL

THIS IS A PLAN REFERRED TO IN THE ACCOMPANYING DECISION DATED 12 AUG 1997

WDG
ARCHITECTURAL AND SURVEYING CONSULTANTS
01825 713635

DOWNSLAND FARM BARN
UCKFIELD

Proposed Elevations

Drg No wd9603 Scale 1:50

