
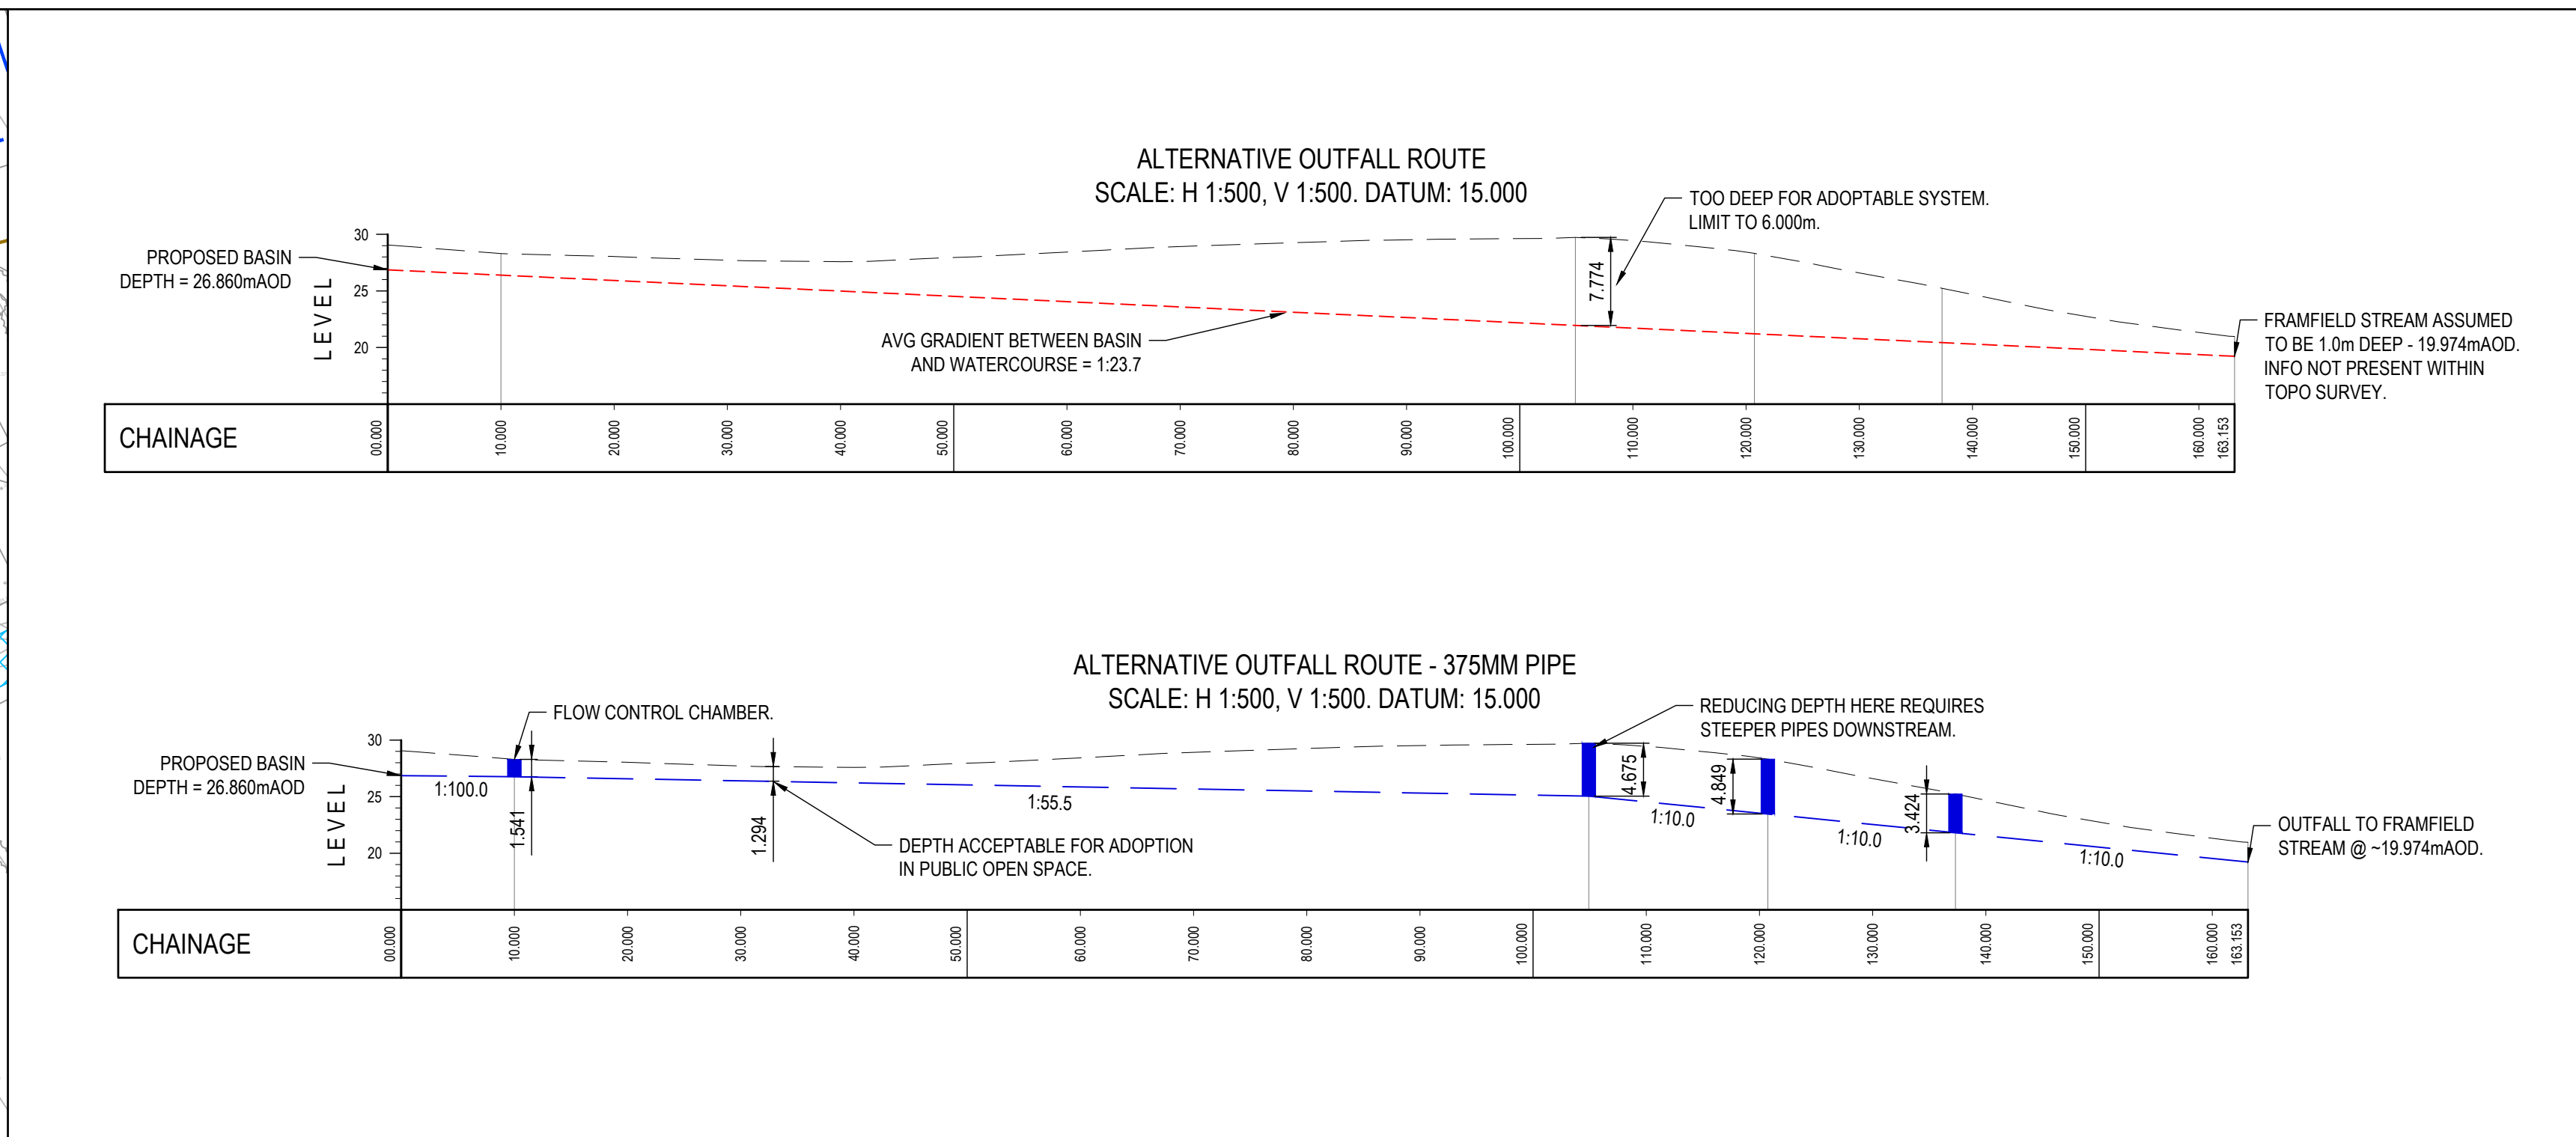


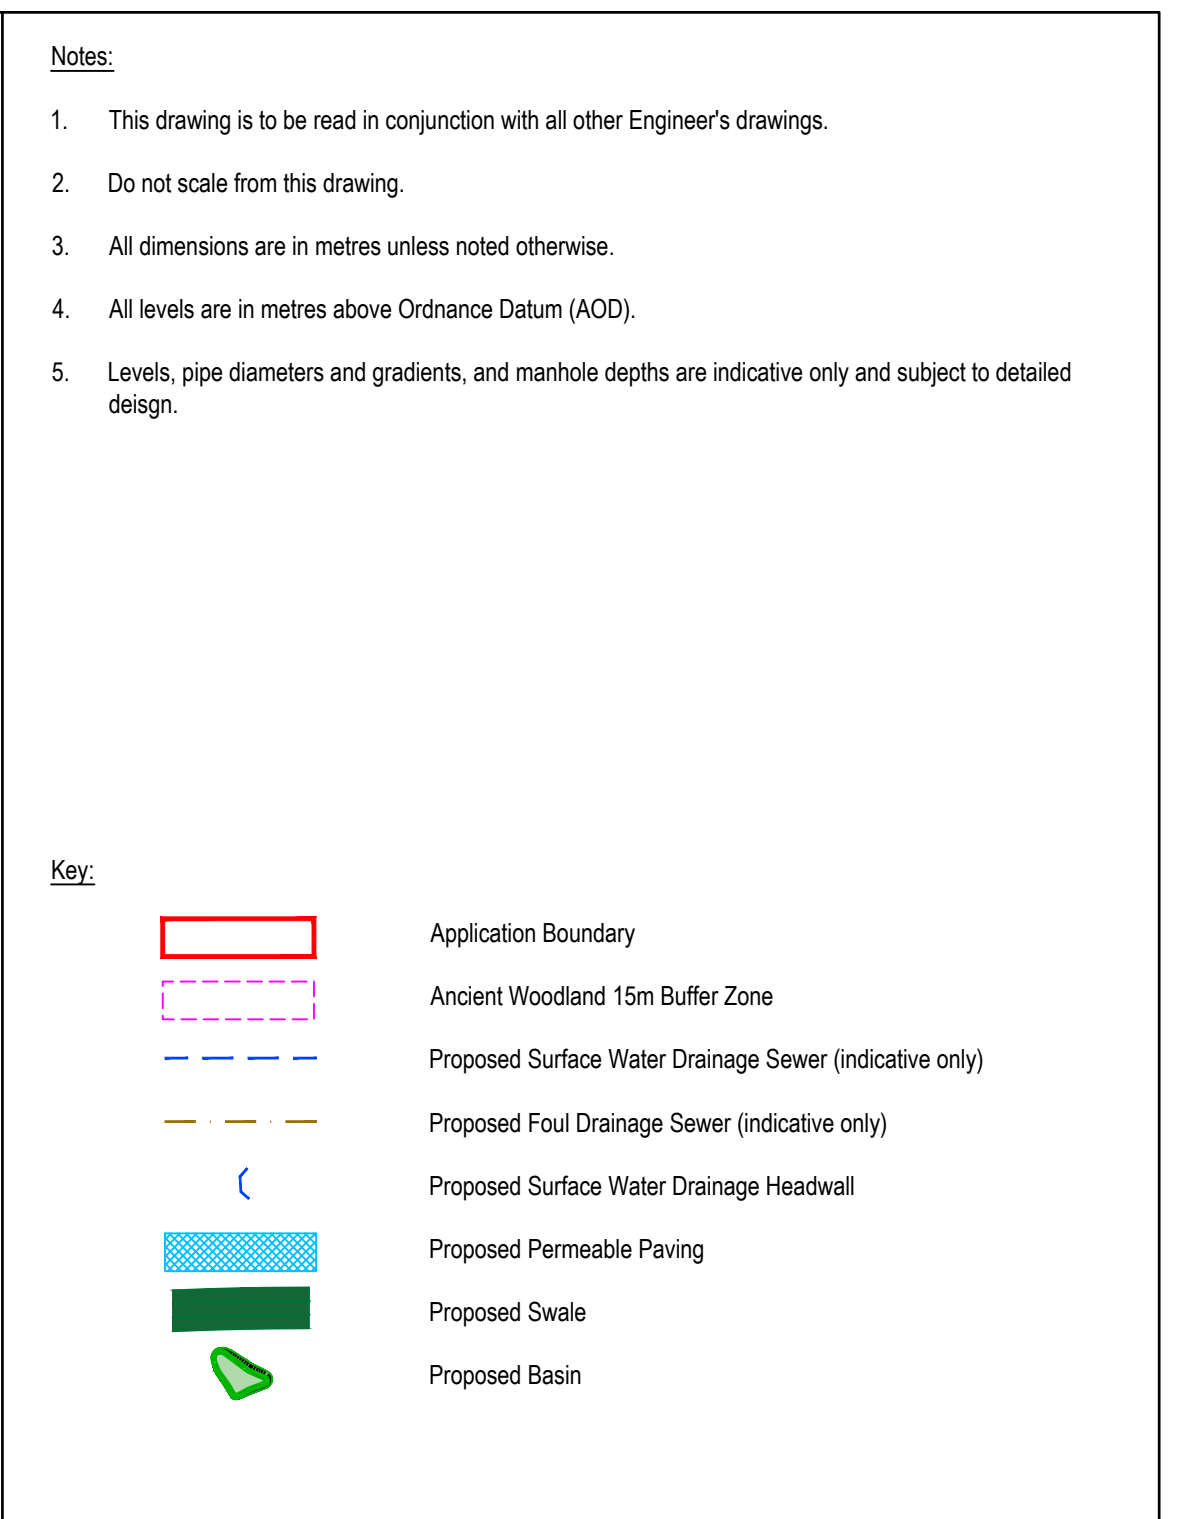

SCALING NOTE: Do not scale this drawing - any errors or omissions shall be reported to Stantec without delay.

UTILITIES NOTE: The position of any existing public or private sewers, utility services, plant or apparatus shown on this drawing is believed to be correct, but no warranty to this is expressed or implied. Other such plant or apparatus may also be present but not shown. The Contractor is therefore advised to undertake their own investigation where the presence of any existing sewers, services, plant or apparatus may affect their operations.

Land at Bird in Eye Farm
South of Bird in Eye Hill, Uckfield

Client			 Stantec stantec.com/uk Copyright reserved The copyrights to all designs and drawings are the property of Stantec. Reproduction or use for any purpose other than that authorised by Stantec is forbidden. TAUNTON Tel: 01823 218 940
Croudace Homes Limited			
Date of 1st Issue 08.11.2022	Designed LWD	Drawn LWD	
A1 Scale 1:500	Checked -	Approved -	
Drawing Number 48494/2002/SK05		Revision A	