
Matter 8 / Wates

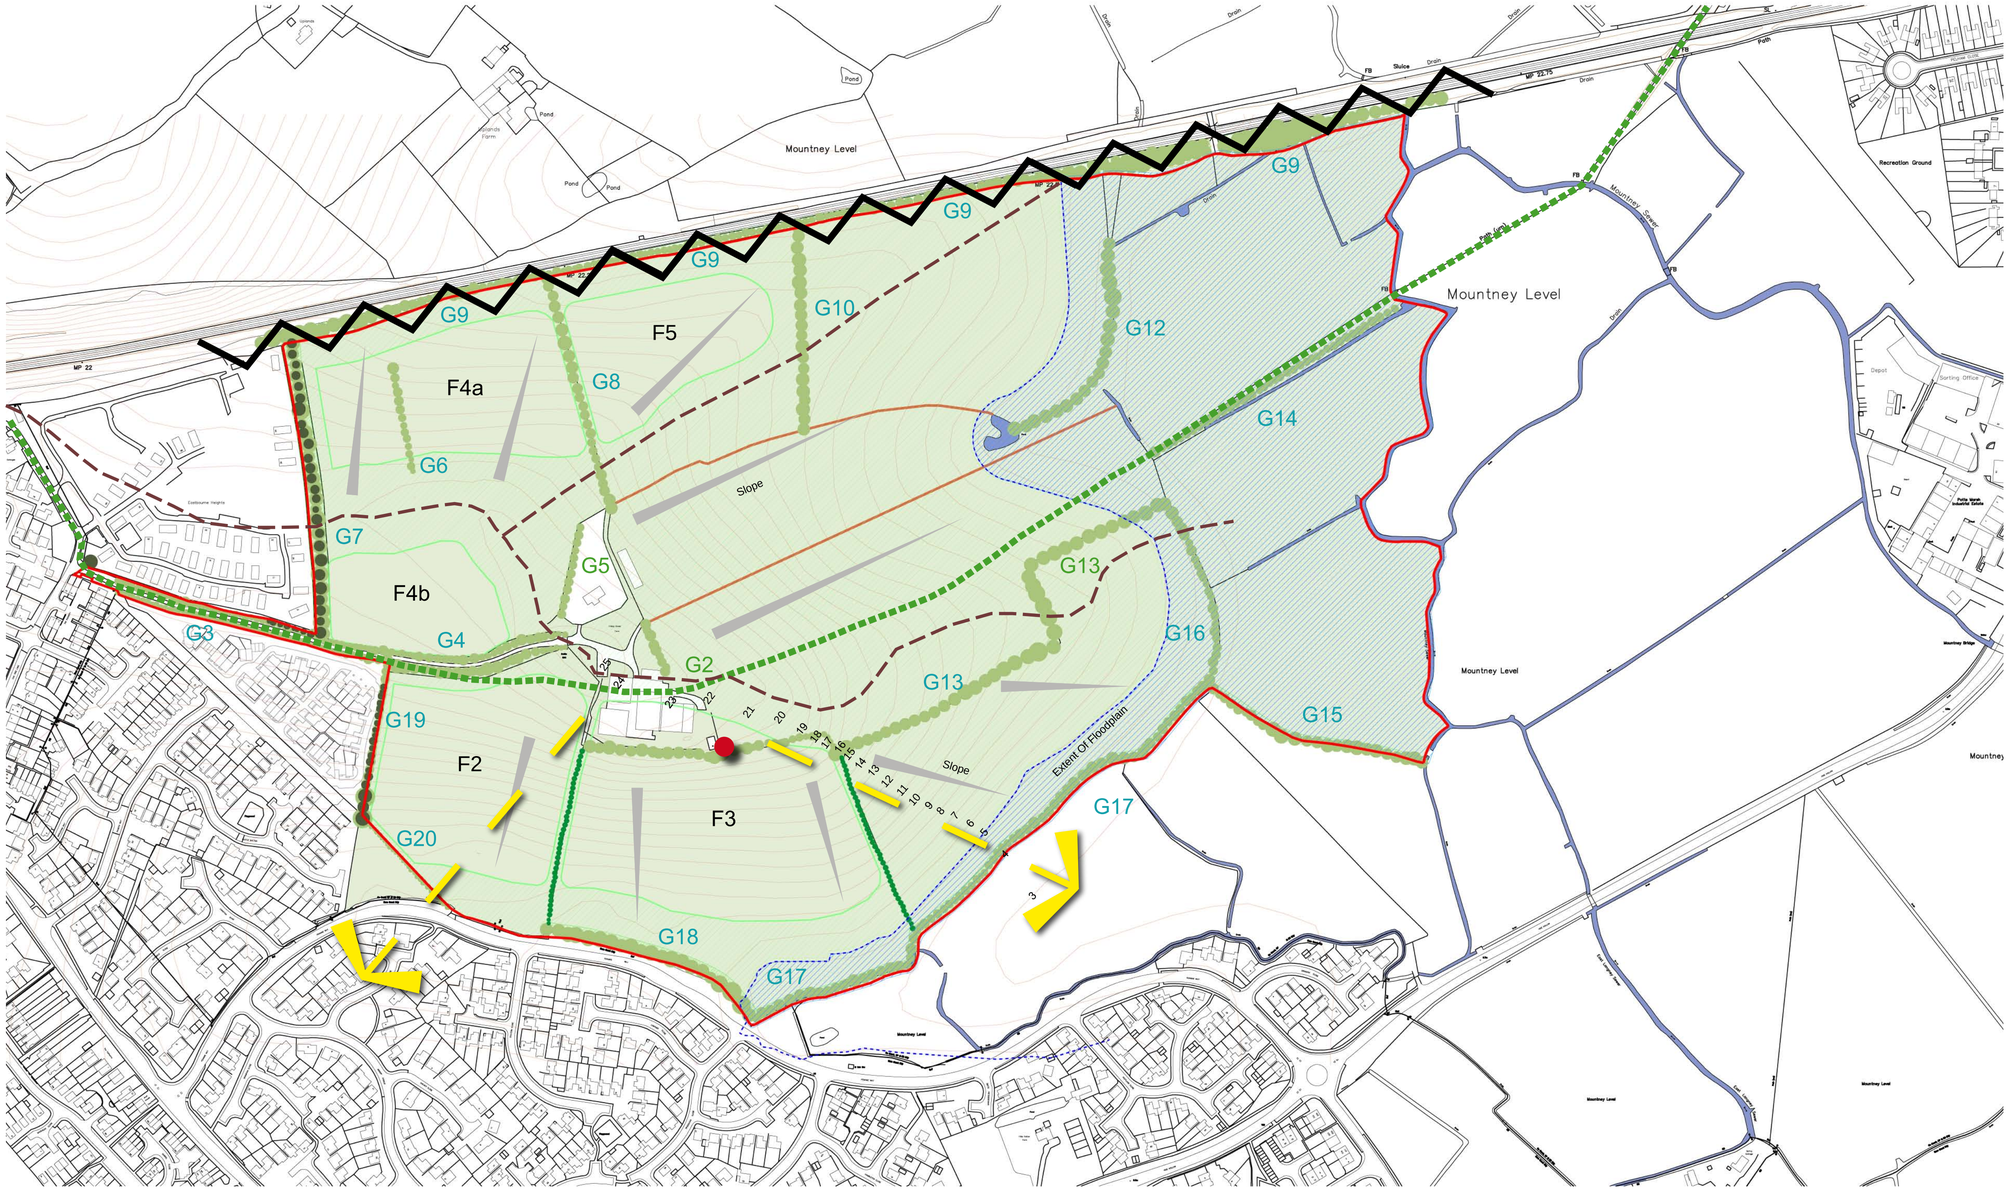

0 100m 200m

N

Key

- Boundary of the subject site
- Existing woodland and tree belts
- Existing substantial hedgerows to be retained
- TPO trees
- Watercourses
- F1 — Field numbers
- G1 — Tree group numbers
- Contour number
- Semi-Improved Grassland
- Telecoms mast
- Flood zone
- Public byway
- Ridge line
- Panoramic view
- Noise from railway lines
- Slope
- Post and wire field boundaries

wates developments

© Copyright exists on the designs and information shown on this drawing. This drawing may be scaled to the scale bar for planning application purposes only. Do not scale for any other purpose, use figured dimensions only. Subject to site survey and all necessary consents. All dimensions to be checked by user and any discrepancies, errors or omissions to be reported to the Architect before work commences. This drawing is to be read in conjunction with all other relevant materials.

OSP ARCHITECTURE

Existing Constraints
Pennine Way, Langney, Eastbourne

1178 / C01

Scale 1:2500 @ A1 December 2011

OSP Architecture, Rosemount House, Rosemount Avenue, West Byfleet, Surrey, KT14 6LB, Tel: 01932 352111, www.osparchitecture.com