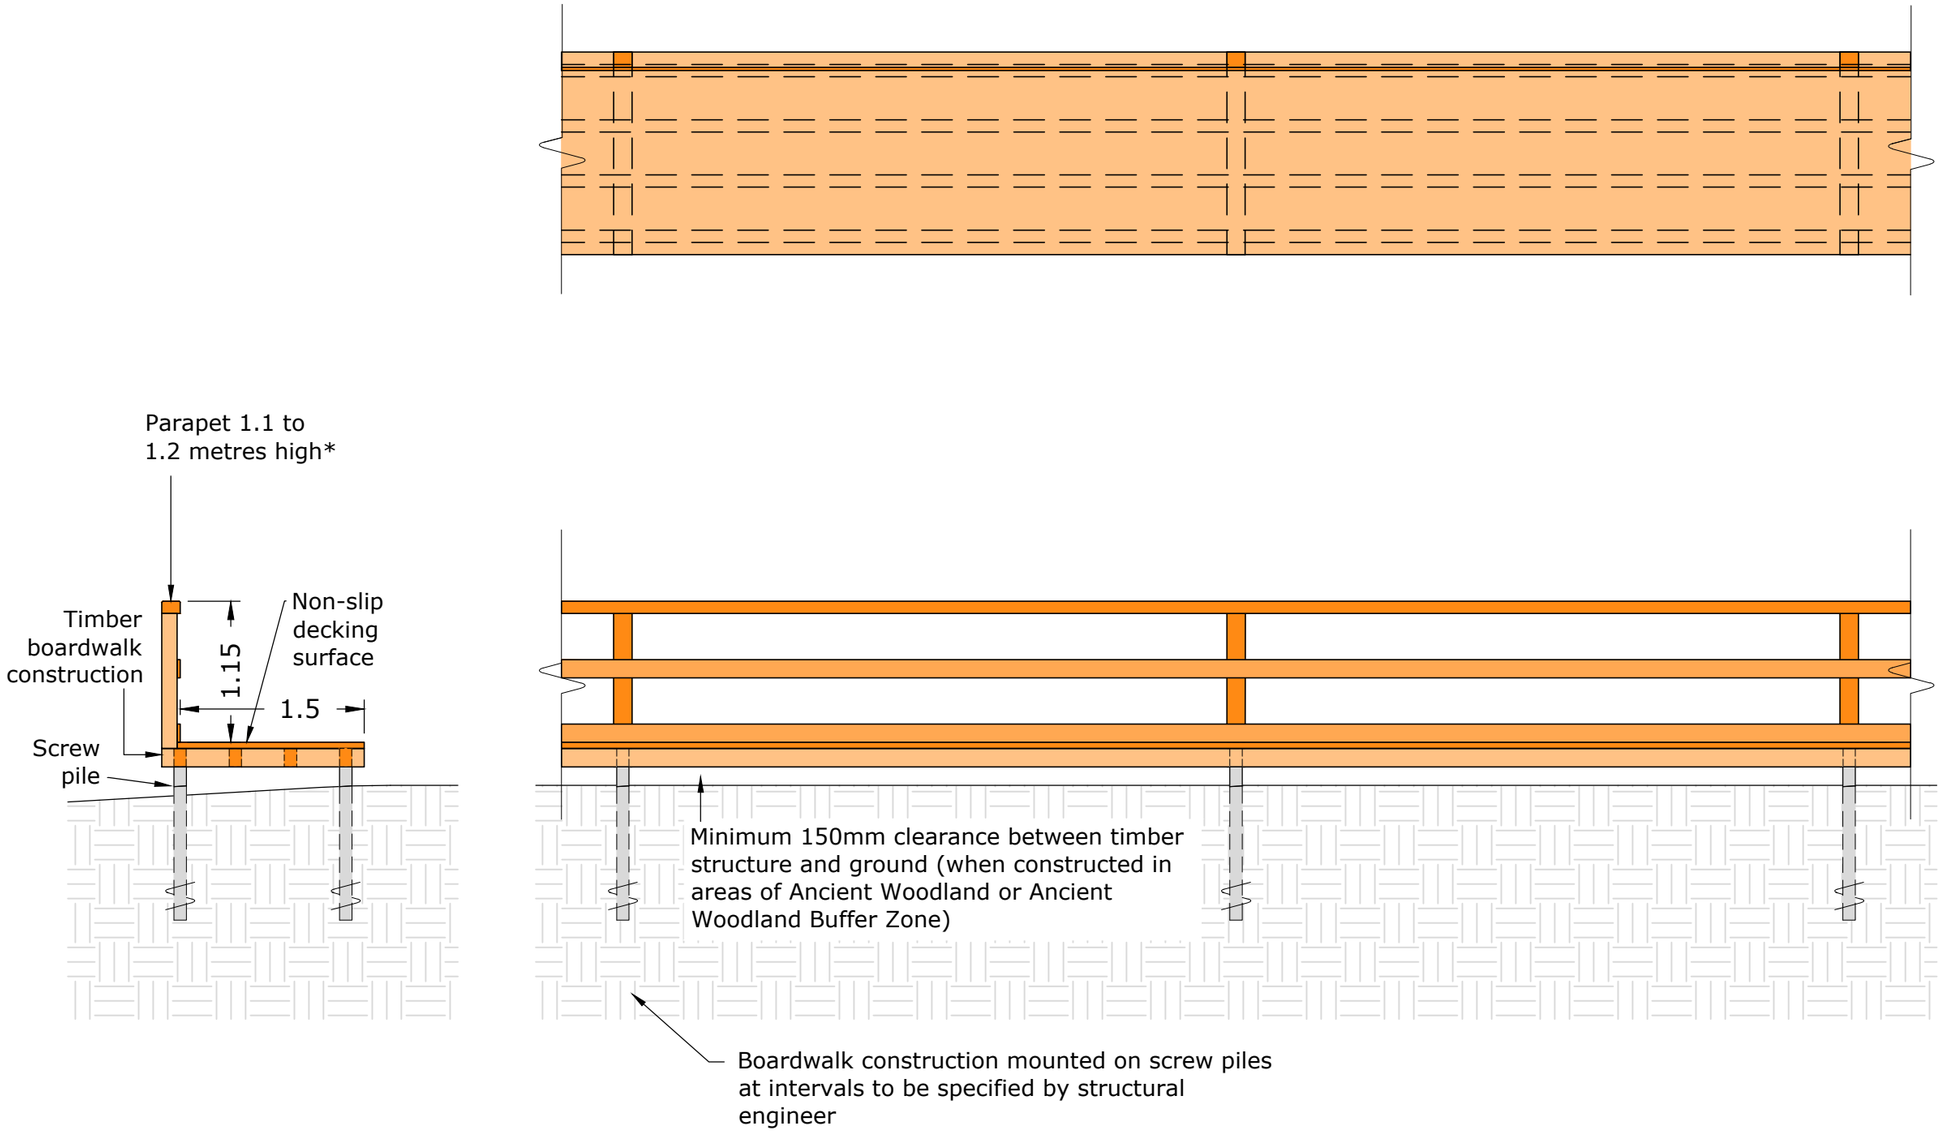


* Parapet note: parapet to be provided where boardwalk deck level is greater than 380mm above the adjacent ground level and/or where it is desirable to discourage pedestrians deviating from the boardwalk into areas of Ancient Woodland)

Indicative Detail for Timber Boardwalk Construction

Ordnance Survey, (c) Crown Copyright 2021. All rights reserved. Licence number 100043407

motion

84 North Street
Guildford
Surrey
GU1 4AU

T: 01483 531 300

Golden Cross House
8 Duncannon Street
London
WC2N 4JF

T: 020 8065 5208

www.motion.co.uk

Project:
Downlands Farm, Uckfield

Title:
Proposed SANG Boardwalk

Scale: 1:50 (@ A3)

Drawing: 2001061-142

Revision: A

C:\Users\JulianSmith\Motion\StaffSite - Gluckf 2001061\Drawings\2001061-142a [SANG Boardwalk].dwg