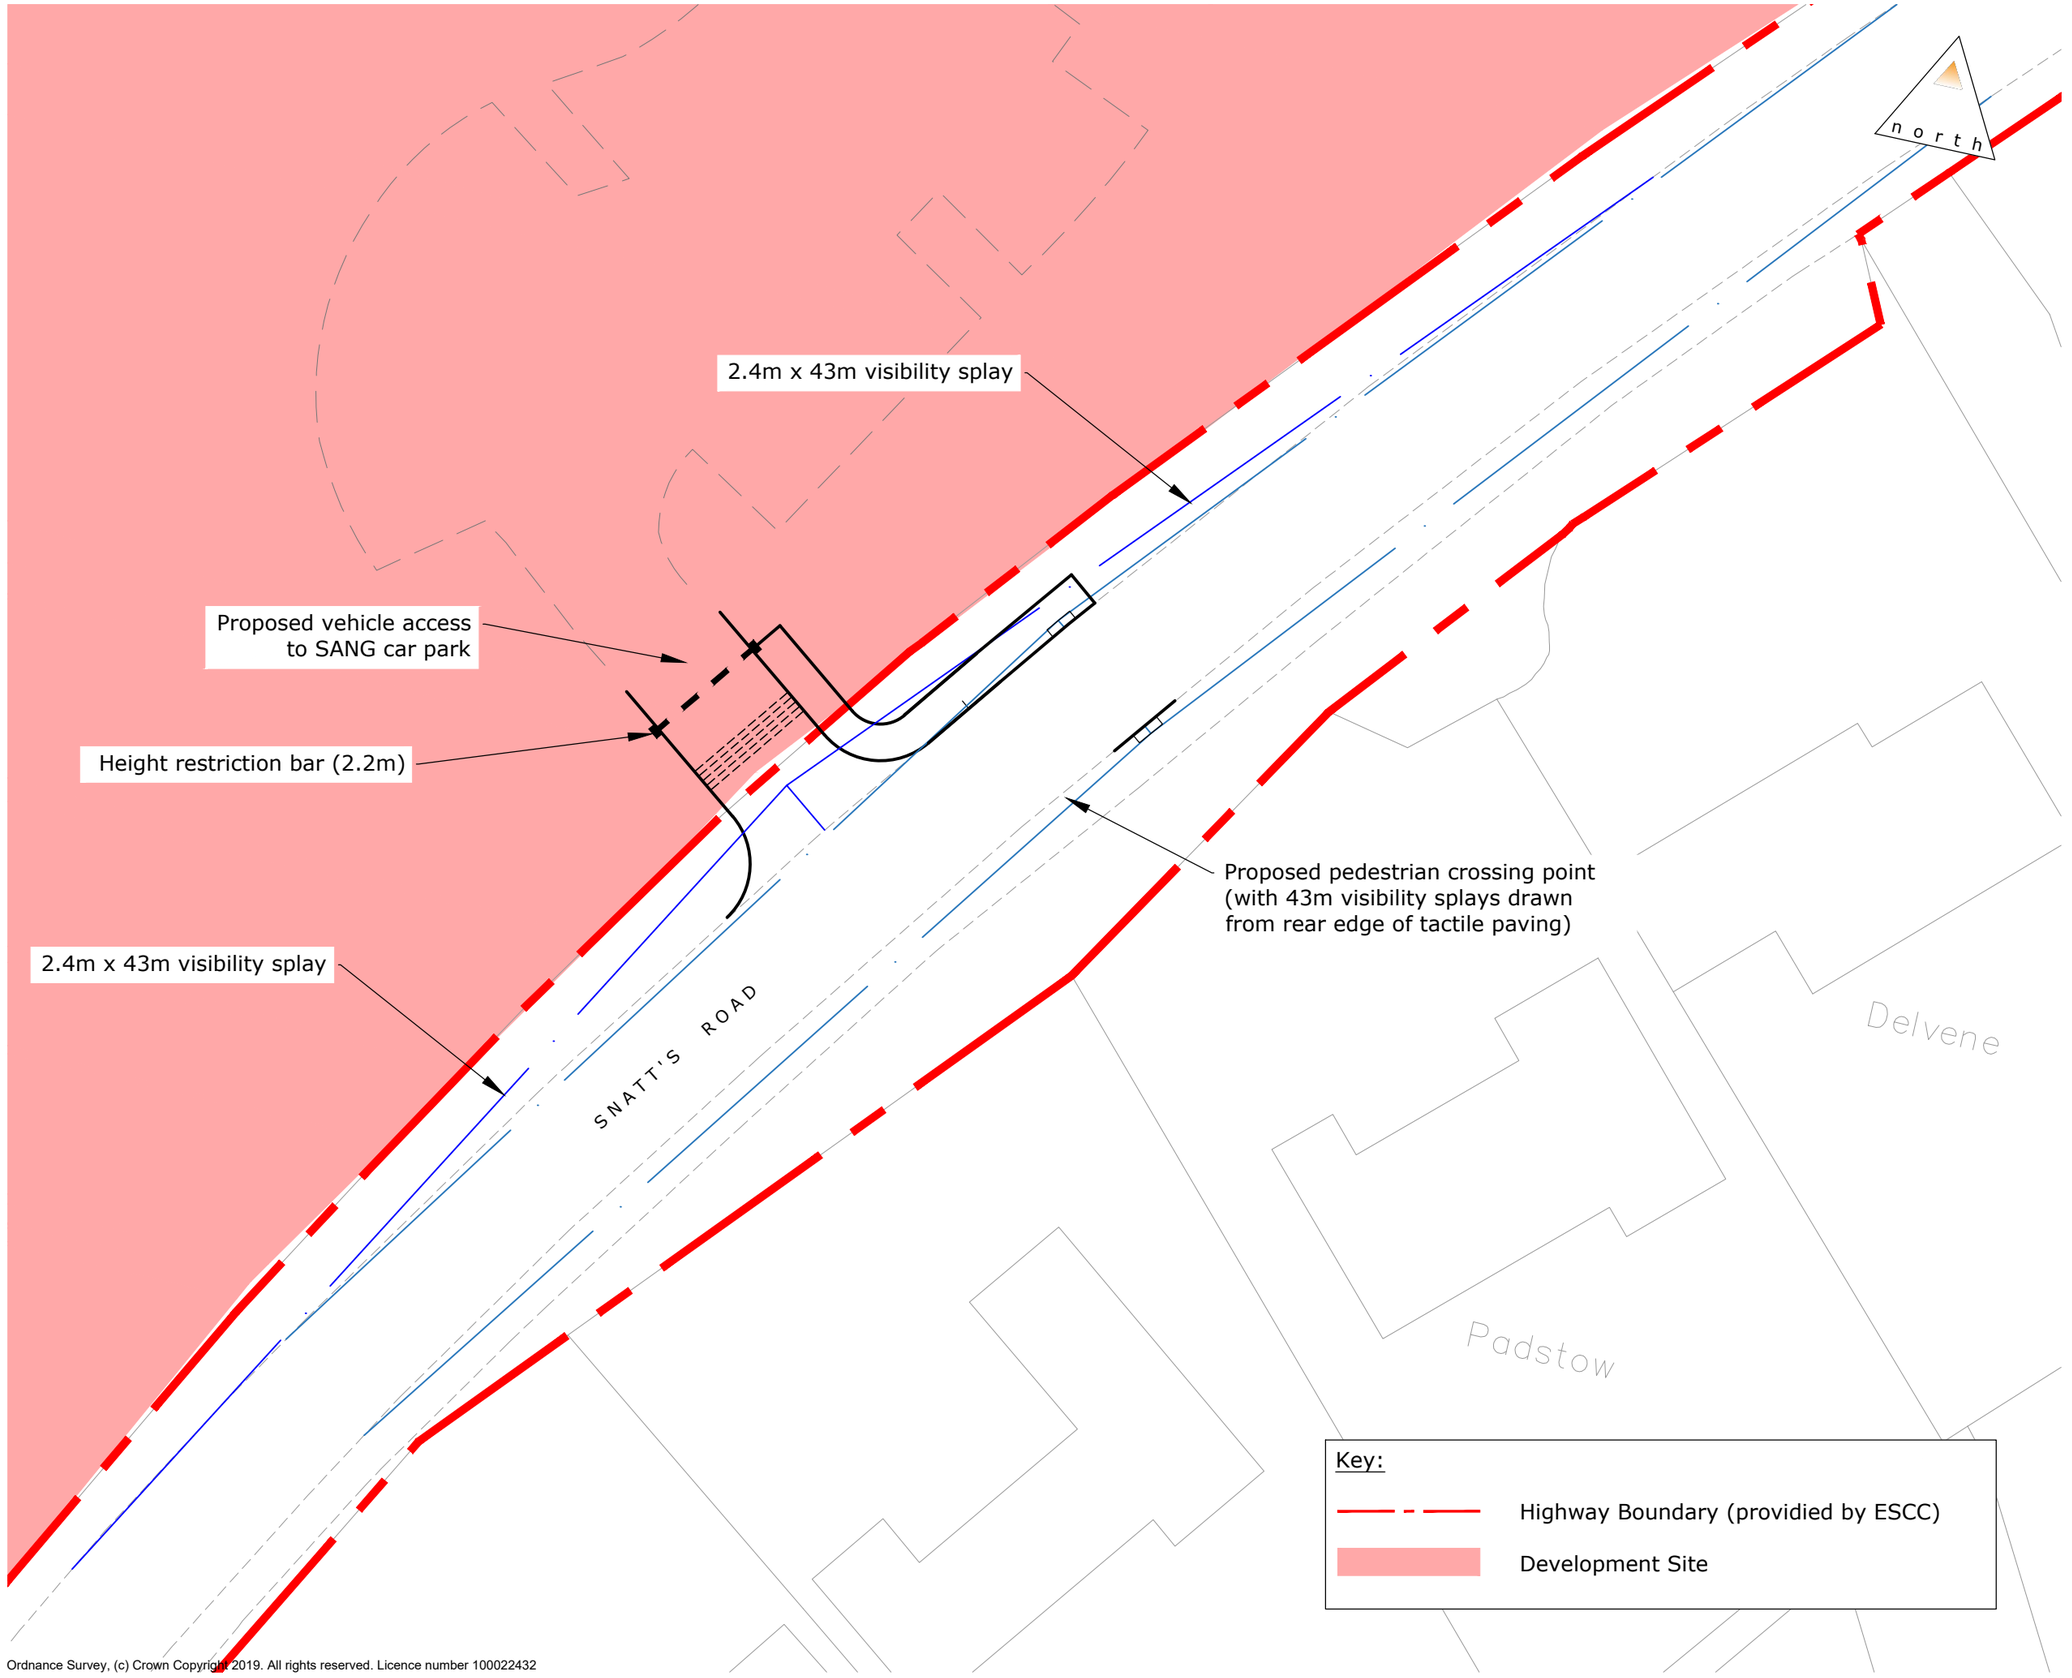


Ordnance Survey, (c) Crown Copyright 2019. All rights reserved. Licence number 100022432

C:\Users\JulianSmith\Motion\StaffSite - Gluckf 2001061\Drawings\2001061-107b [Snatts Rd].dwg

motion

84 North Street
Guildford
Surrey
GU1 4AU

T: 01483 531 300

Cargo Works
1-2 Hatfields
London
SE1 9PG

T: 020 8065 5208

www.motion.co.uk

Project:
Downlands Farm, Uckfield

Title:
Proposed SANG Access and Pedestrian Crossing Point

Scale: 1:250 (@ A3)

Drawing: 2001061-107

Revision: B