


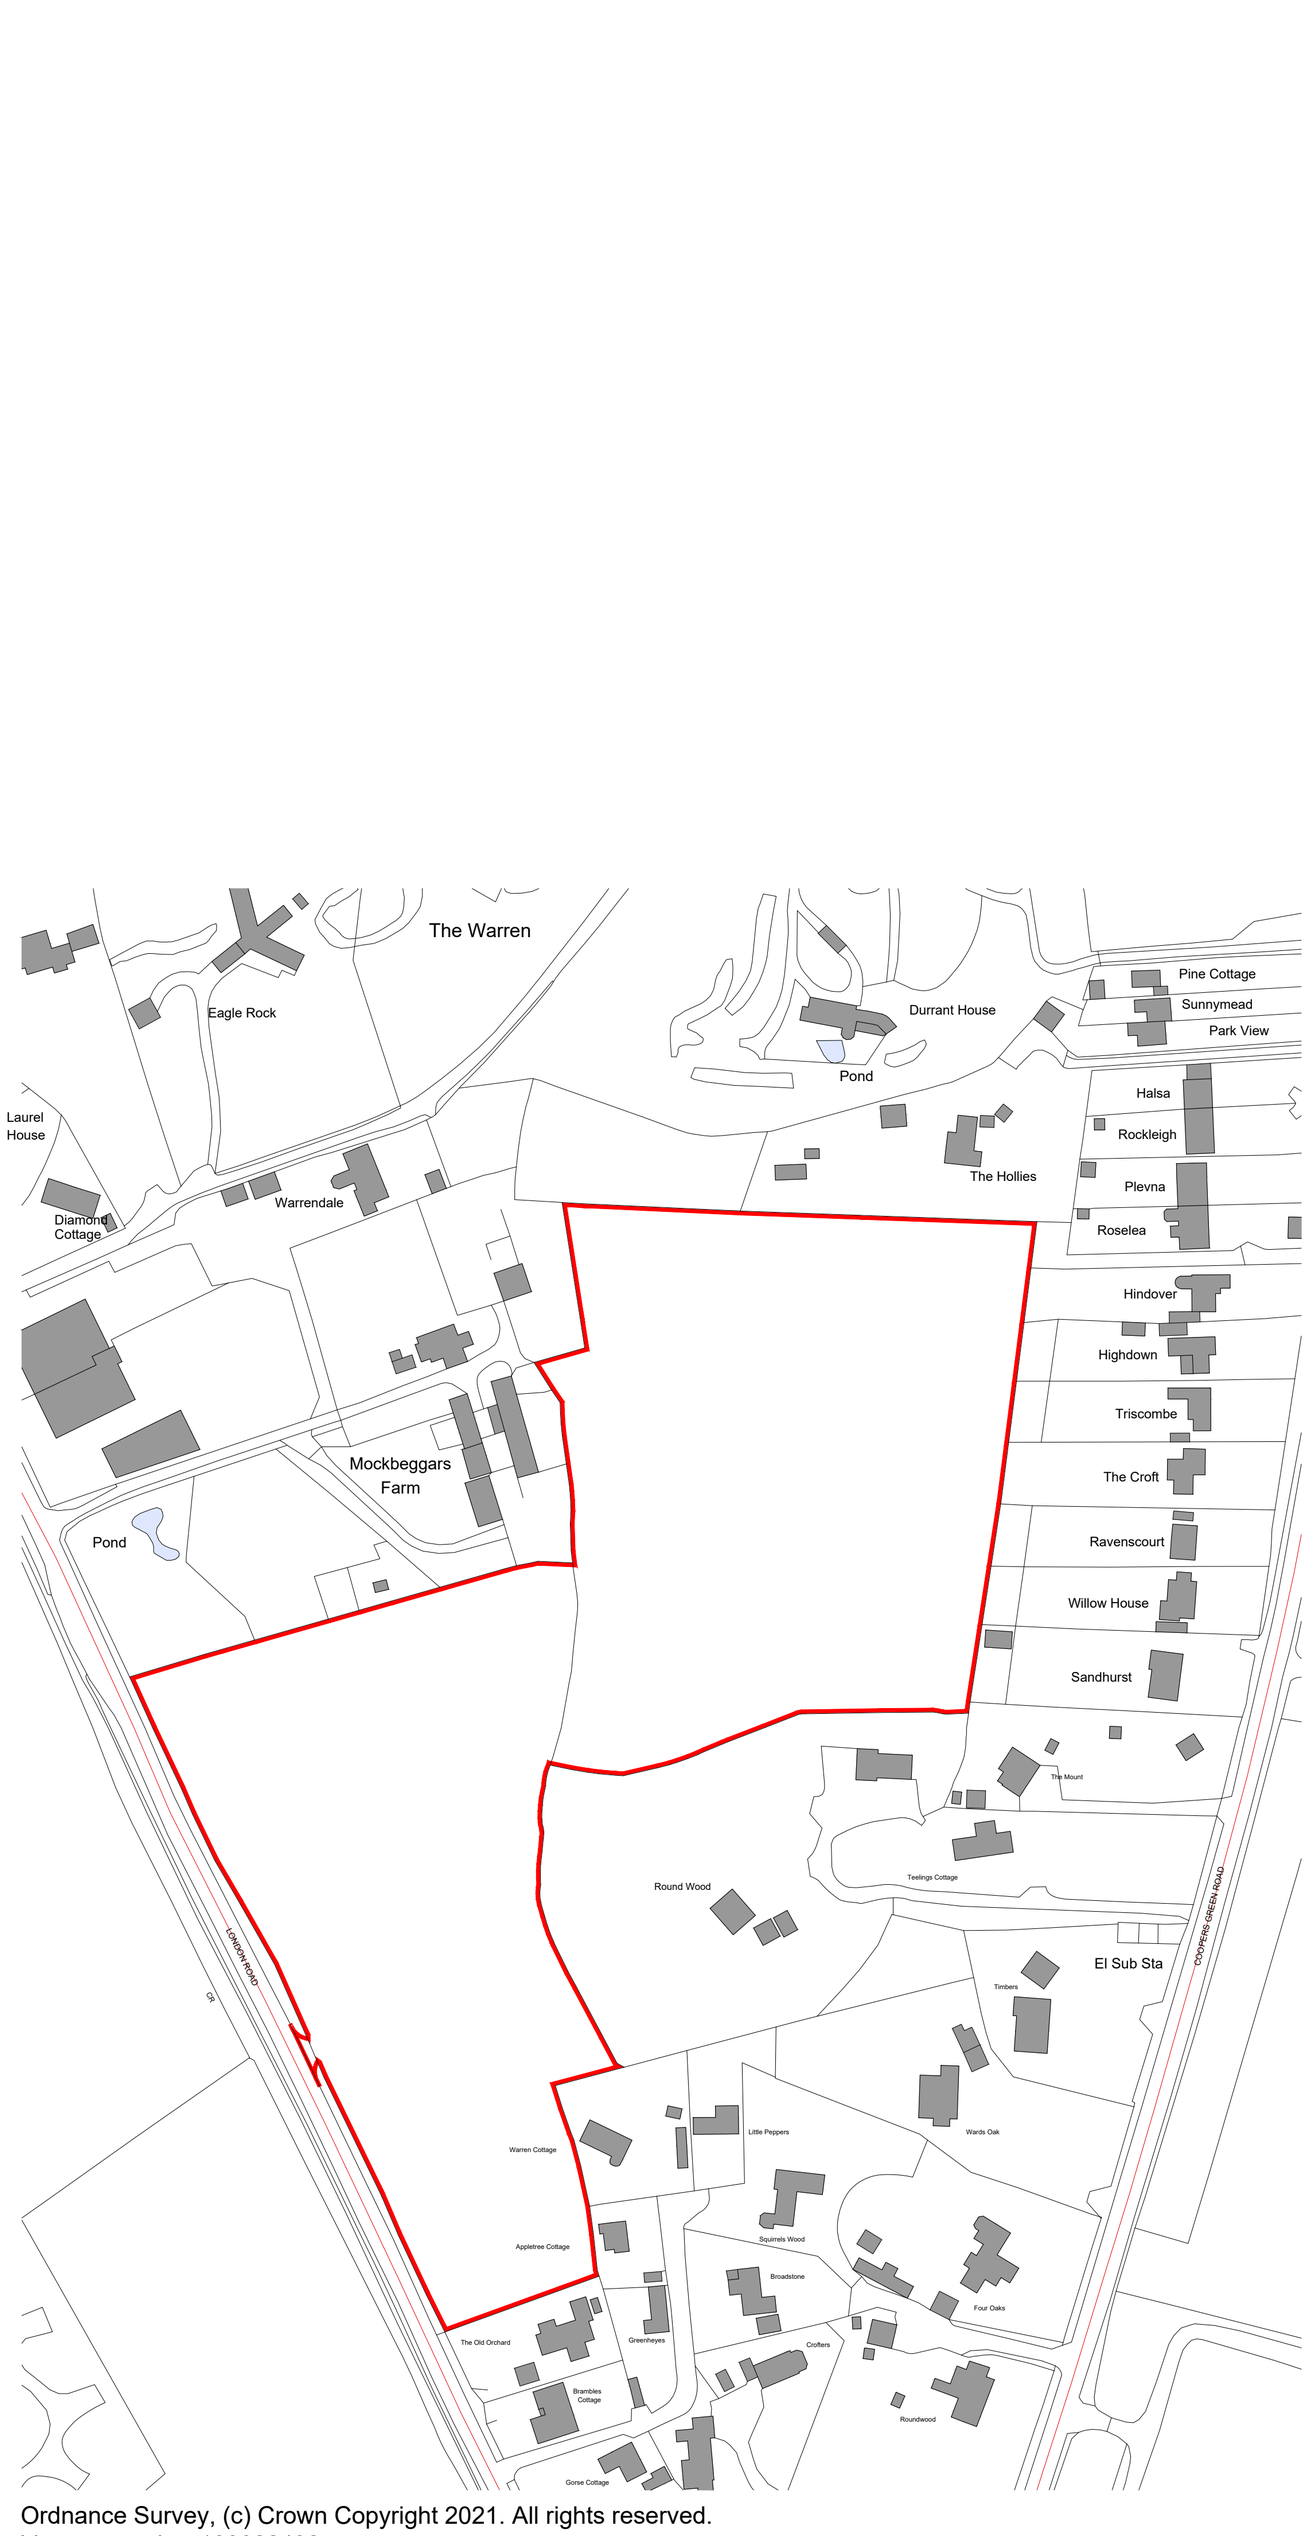

Ordnance Survey, (c) Crown Copyright 2021. All rights reserved.
Licence number 100022432

REV.	DATE	REVISIONS:	BY	REV.	DATE	REVISIONS:	BY	STATUS:

© COPYRIGHT EXISTS ON THE DESIGNS AND INFORMATION SHOWN ON THIS DRAWING This drawing may be scaled or cross referenced to the scale bar for planning application purposes only. Do not scale for any other purpose, use figured dimensions only. Subject to site survey and all necessary consents. All dimensions to be checked by user and any discrepancies, errors or omissions to be reported to the Architect before work commences. This drawing is to be read in conjunction with all other relevant materials. OS Licence No. 100007327

CLIENT:	Obsidian Strategic		PROJECT:	Mockbeggars Farm Uckfield
SCALE:	1:1250	(A1 ORIGINAL)	DRAWING:	Site Location Plan
DRAWN: jg DATE: Nov21	20179		S101	C

architecture planning masterplanning
Broadmede House, Farnham Business Park,
Weydon Lane, Farnham, Surrey GU9 8QT.
info@osparchitecture.com www.osparchitecture.com
Tel: 01252 267878
OSP Kevin Scanlon Limited. Company Registration No. 2878091