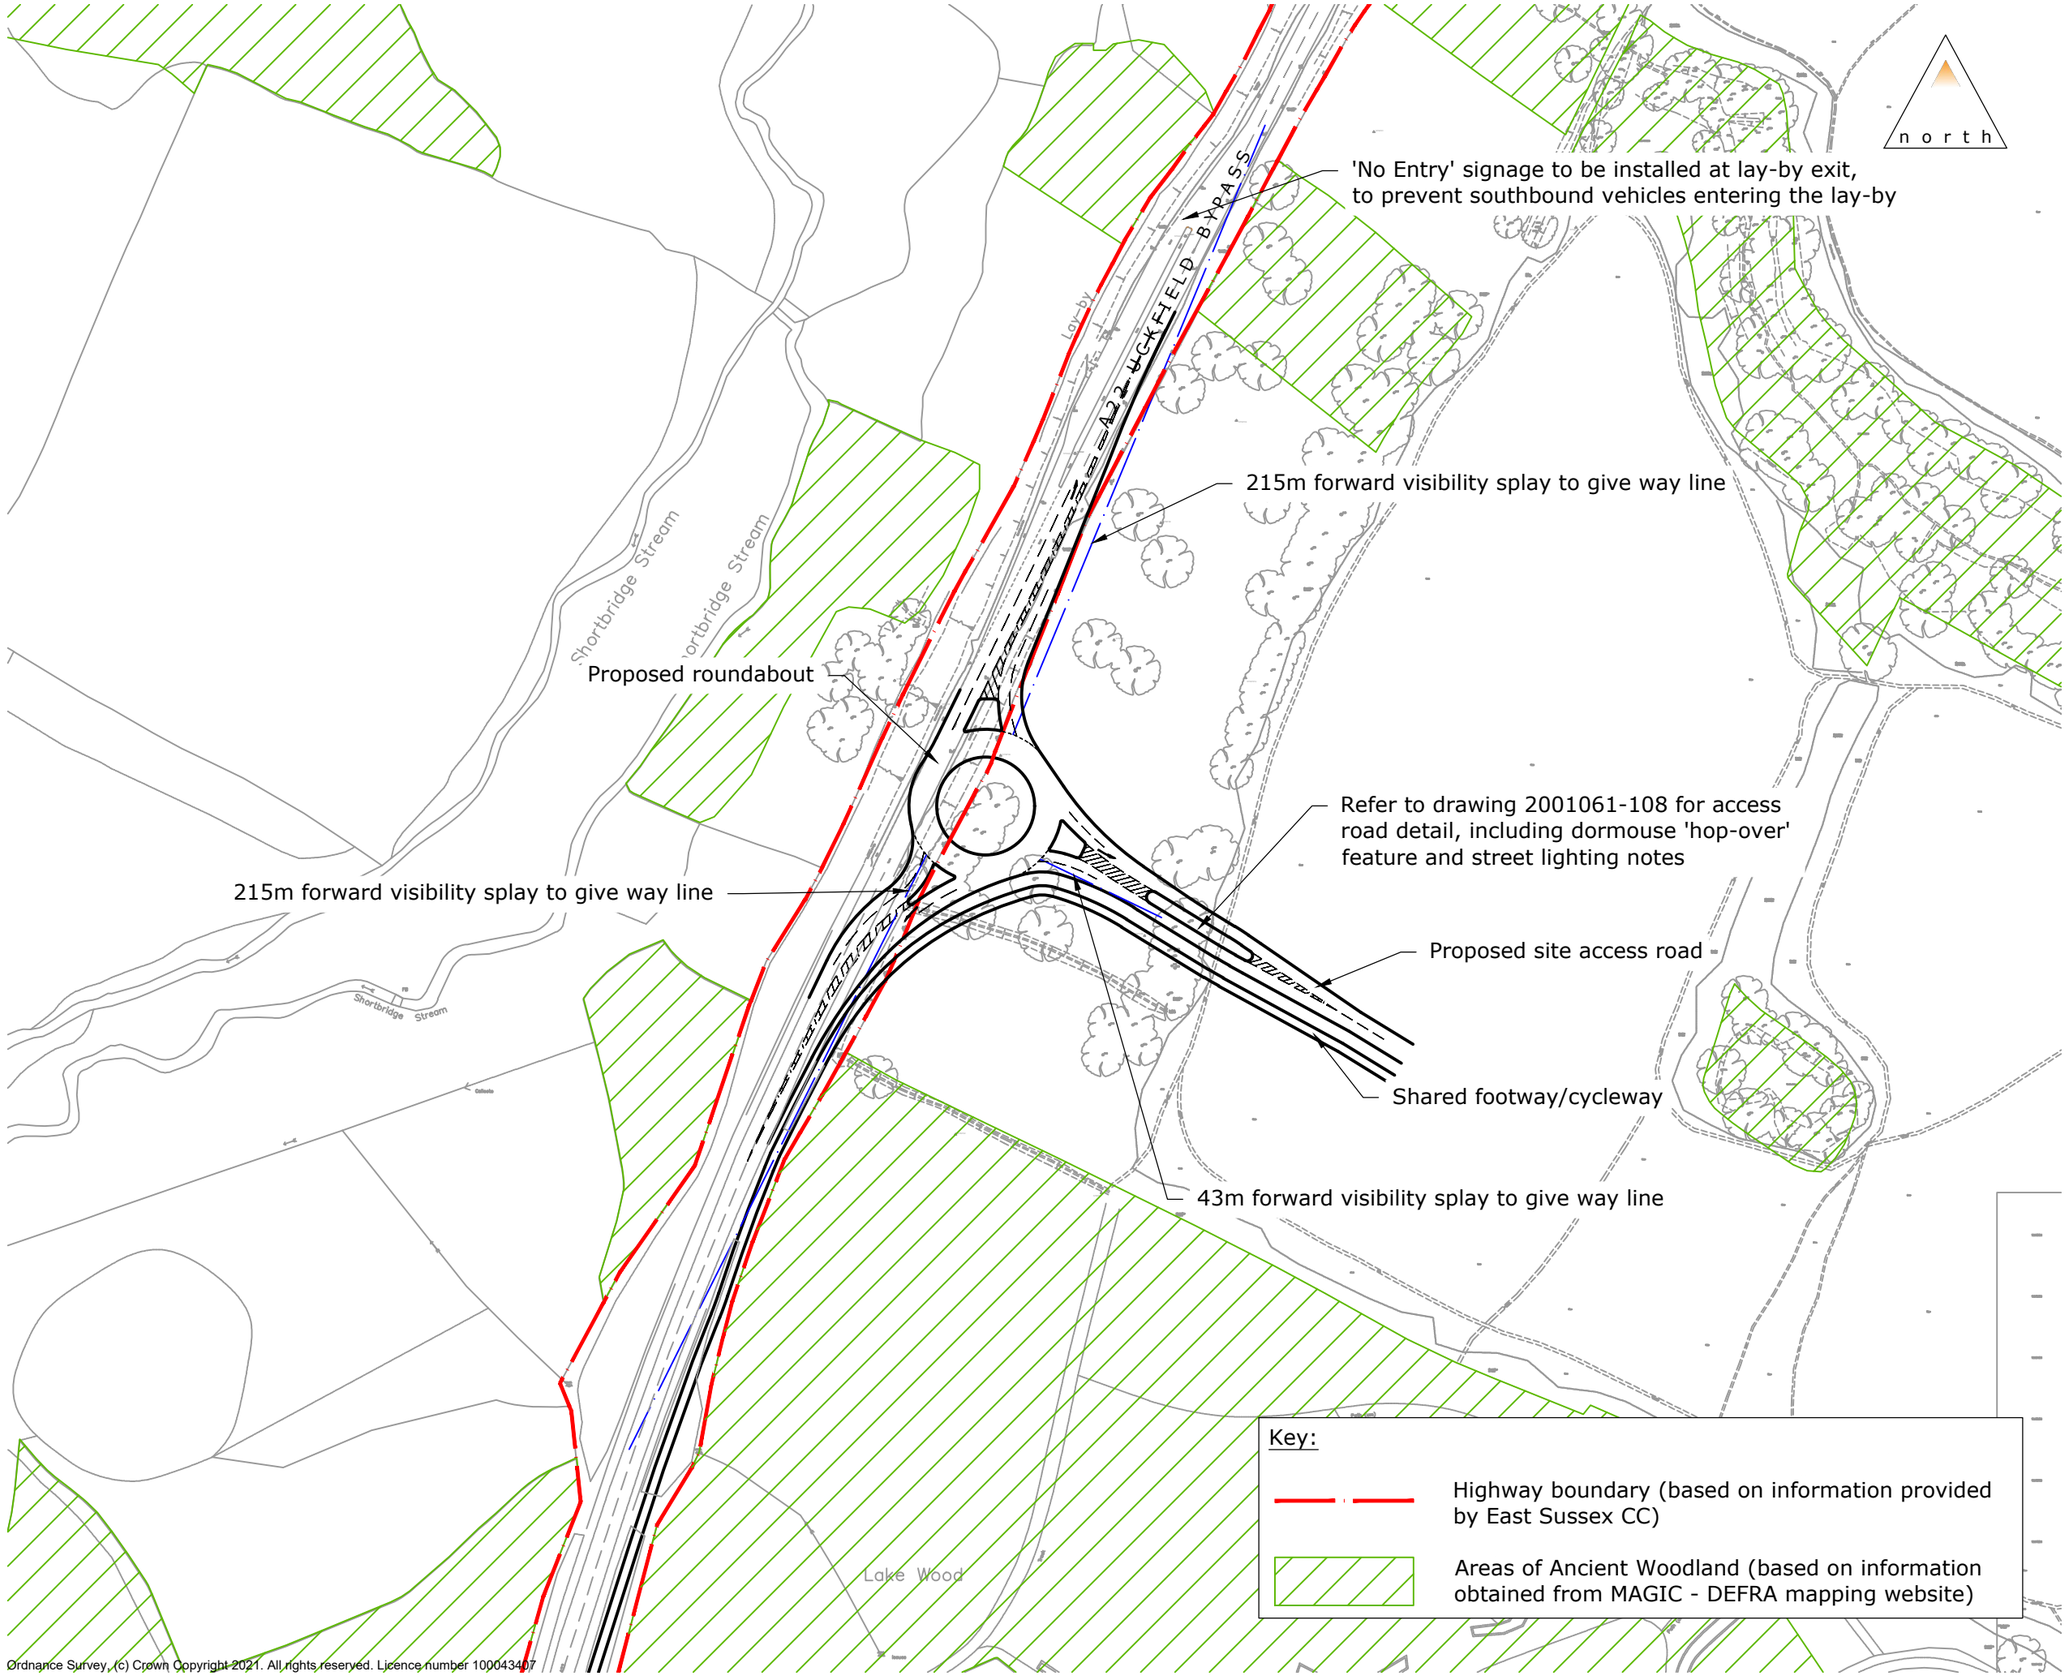


Ordnance Survey, (c) Crown Copyright 2021. All rights reserved. Licence number 100043407

C:\Users\Julian - Work\Motion\StaffSite - Gluckf 2001061\Drawings\2001061-101c [site Access Roundabout].dwg

motion

84 North Street
Guildford
Surrey
GU1 4AU

T: 01483 531 300

Golden Cross House
8 Duncannon Street
London
WC2N 4JF

T: 020 8065 5208

www.motion.co.uk

Project:
Downlands Farm, Uckfield

Title:
Site Access Roundabout

Scale: 1:2,000 (@ A3)

Drawing: 2001061-101

Revision: C