
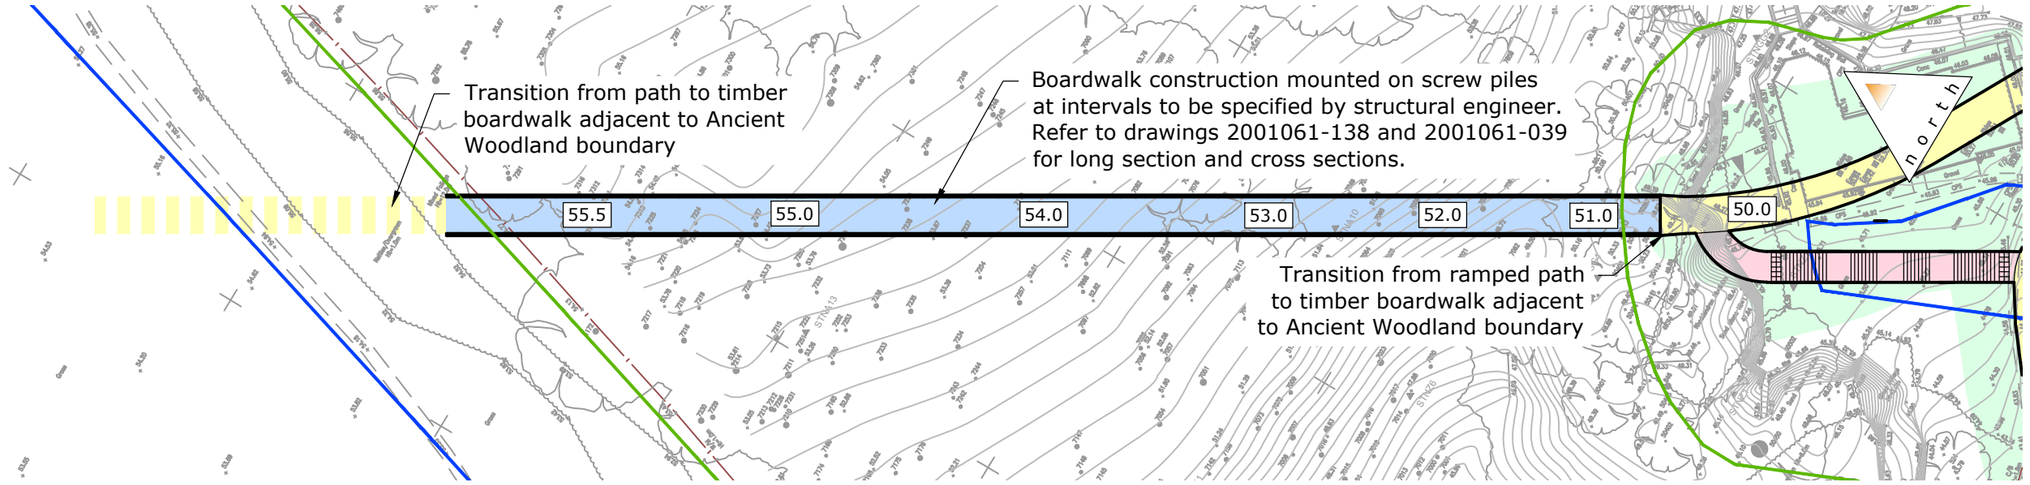



Legend:

- Ancient Woodland boundary
- Pedestrian / cycleway route, boardwalk construction
- Pedestrian / cycleway route, ramped path
- Indicative extent of earthworks
- 53.0 Proposed levels

Indicative Detail for Timber Boardwalk Construction
(Scale 1:20)

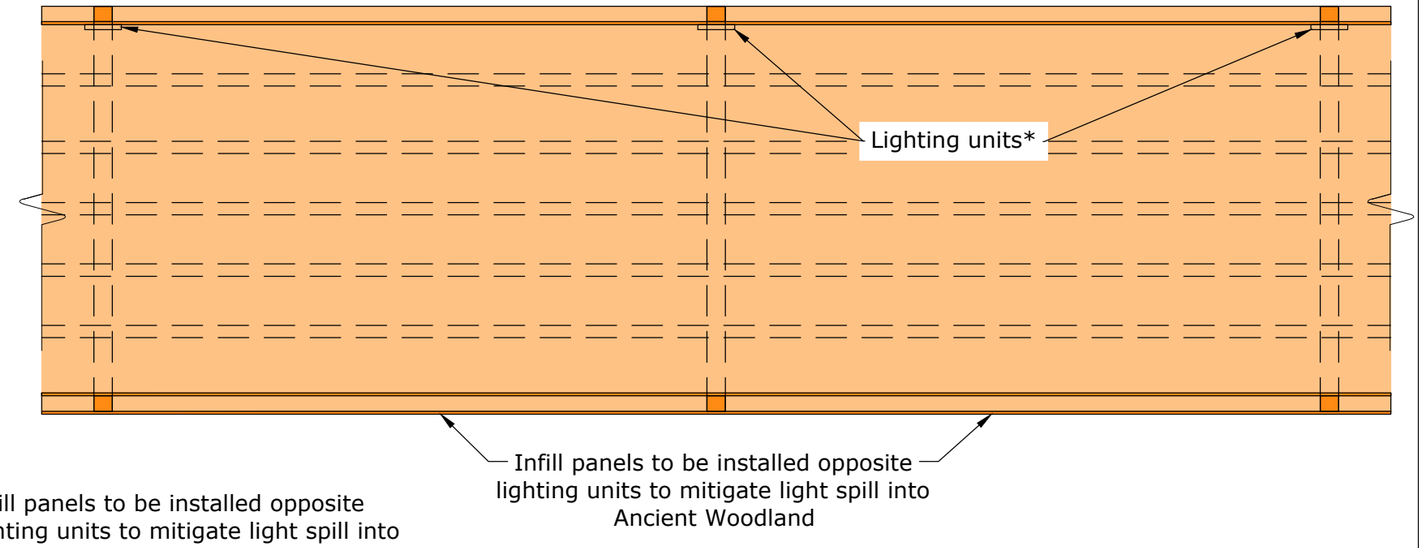

* Lighting units to be Garda anti-climb (or similar approved), specified and installed in accordance with The Lighting Bee Ltd specification

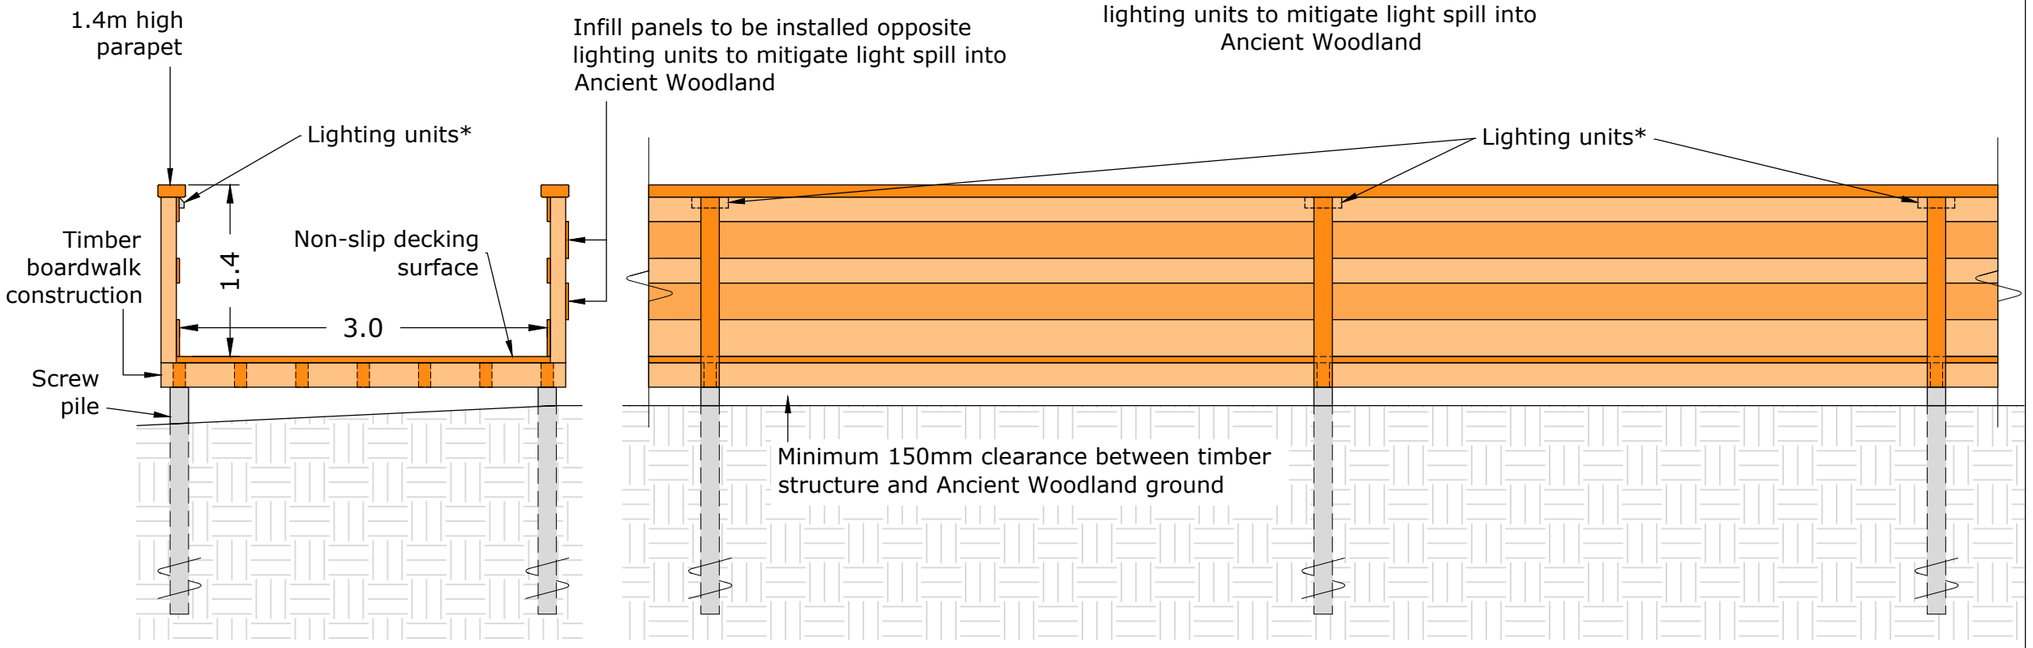

Ordnance Survey, (c) Crown Copyright 2021. All rights reserved. Licence number 100043407

motion
84 North Street
Guildford
Surrey
GU1 4AU
T: 01483 531 300

Golden Cross House
8 Duncannon Street
London
WC2N 4JF
T: 020 8065 5208

www.motion.co.uk

Project:
Downlands Farm, Uckfield

Title:
Fir Tree Grove
Proposed Boardwalk

Scale: 1:500 (@ A3)

Drawing: 2001061-137
Revision: B

C:\Users\Julian - Work\Motion\StaffSite - Gluckf 2001061\Drawings\2001061-137b [FTG Boardwalk].dwg