
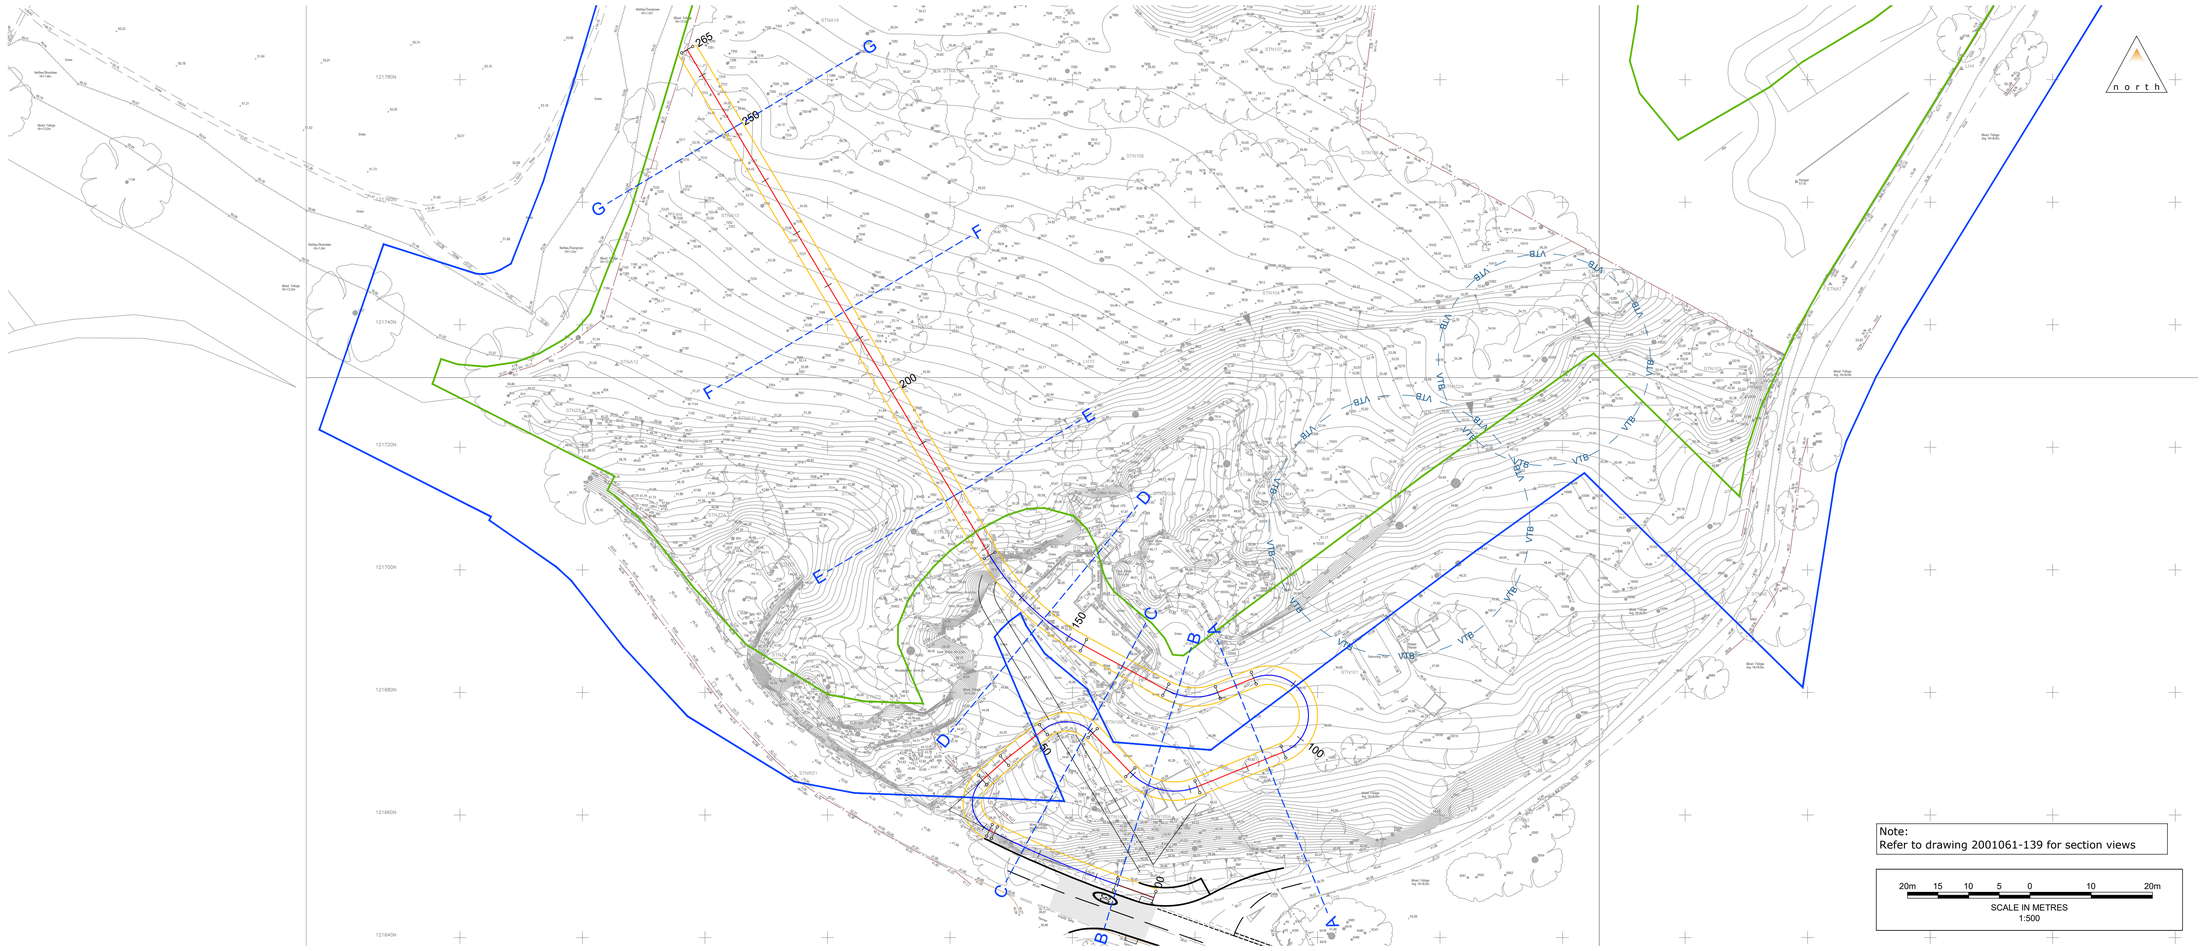


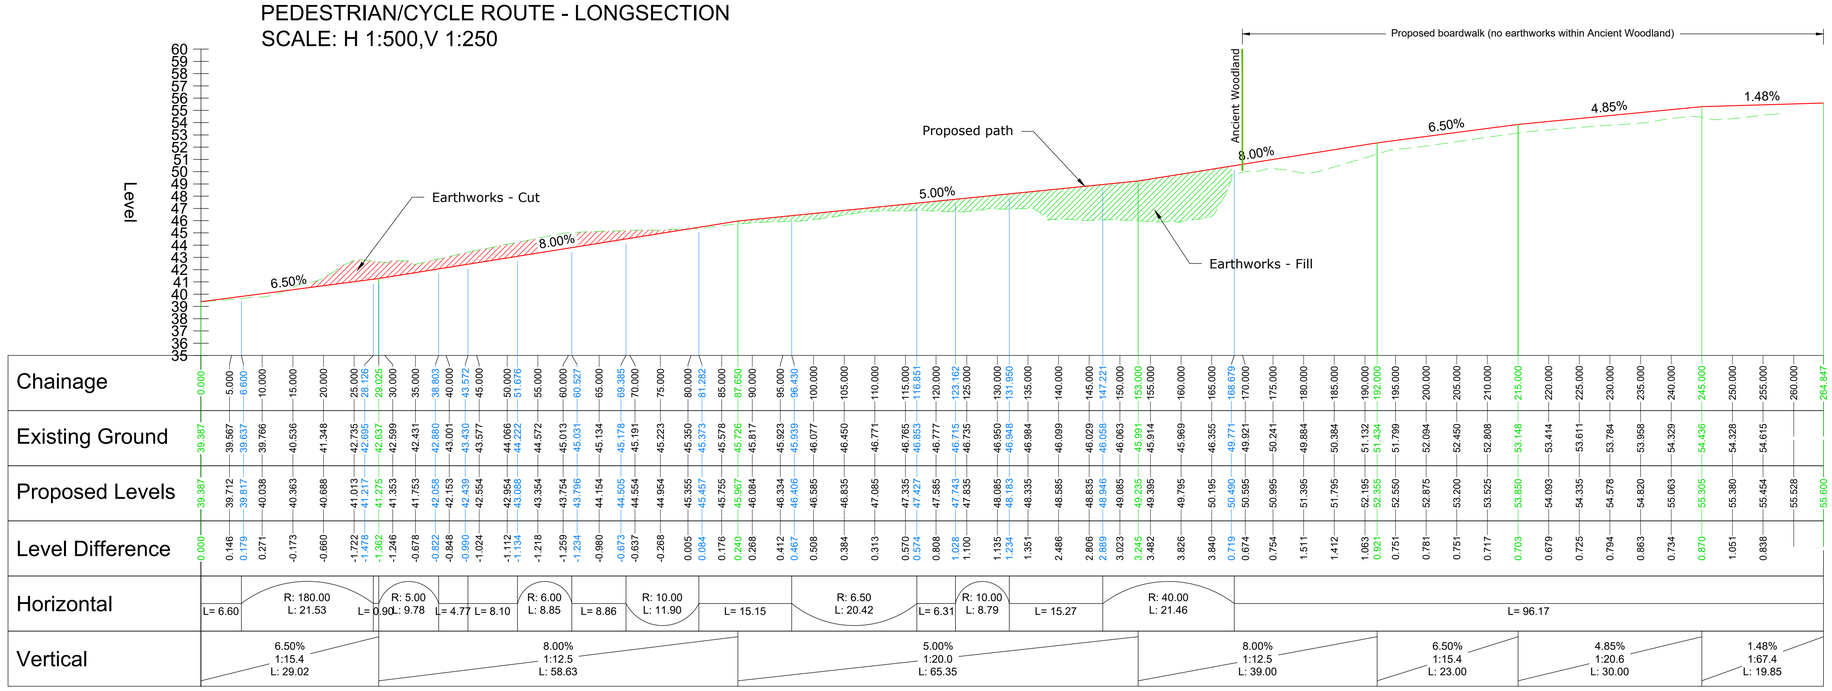

© Crown Copyright. All rights reserved. Licence number 100043407

C:\Users\szabacaiako\Motion\SaffRite - Gluck\4 2001061\Drawings\2001061-138 [Long Section].dwg

Revision Notes: | Drn | Chk | App | Date

Drawing Status:

motion
84 North Street, Guildford, Surrey, GU1 4AU, 01483 531300
9 Greyfriars Road, Reading, Berkshire, RG1 1NU, 0118 206 2930
Golden Cross House, 8 Duncannon Street, London, WC2N 4JF, 020 7031 8141
www.motion.co.uk

Client:
Gleeson Land

Project:
Downlands Farm, Uckfield

Title:
Pedestrian / Cyclist Route
Long Section

Scale: As Shown | Size: A1 | Project No: 2001061

Drawing: 2001061-138 | Revision: