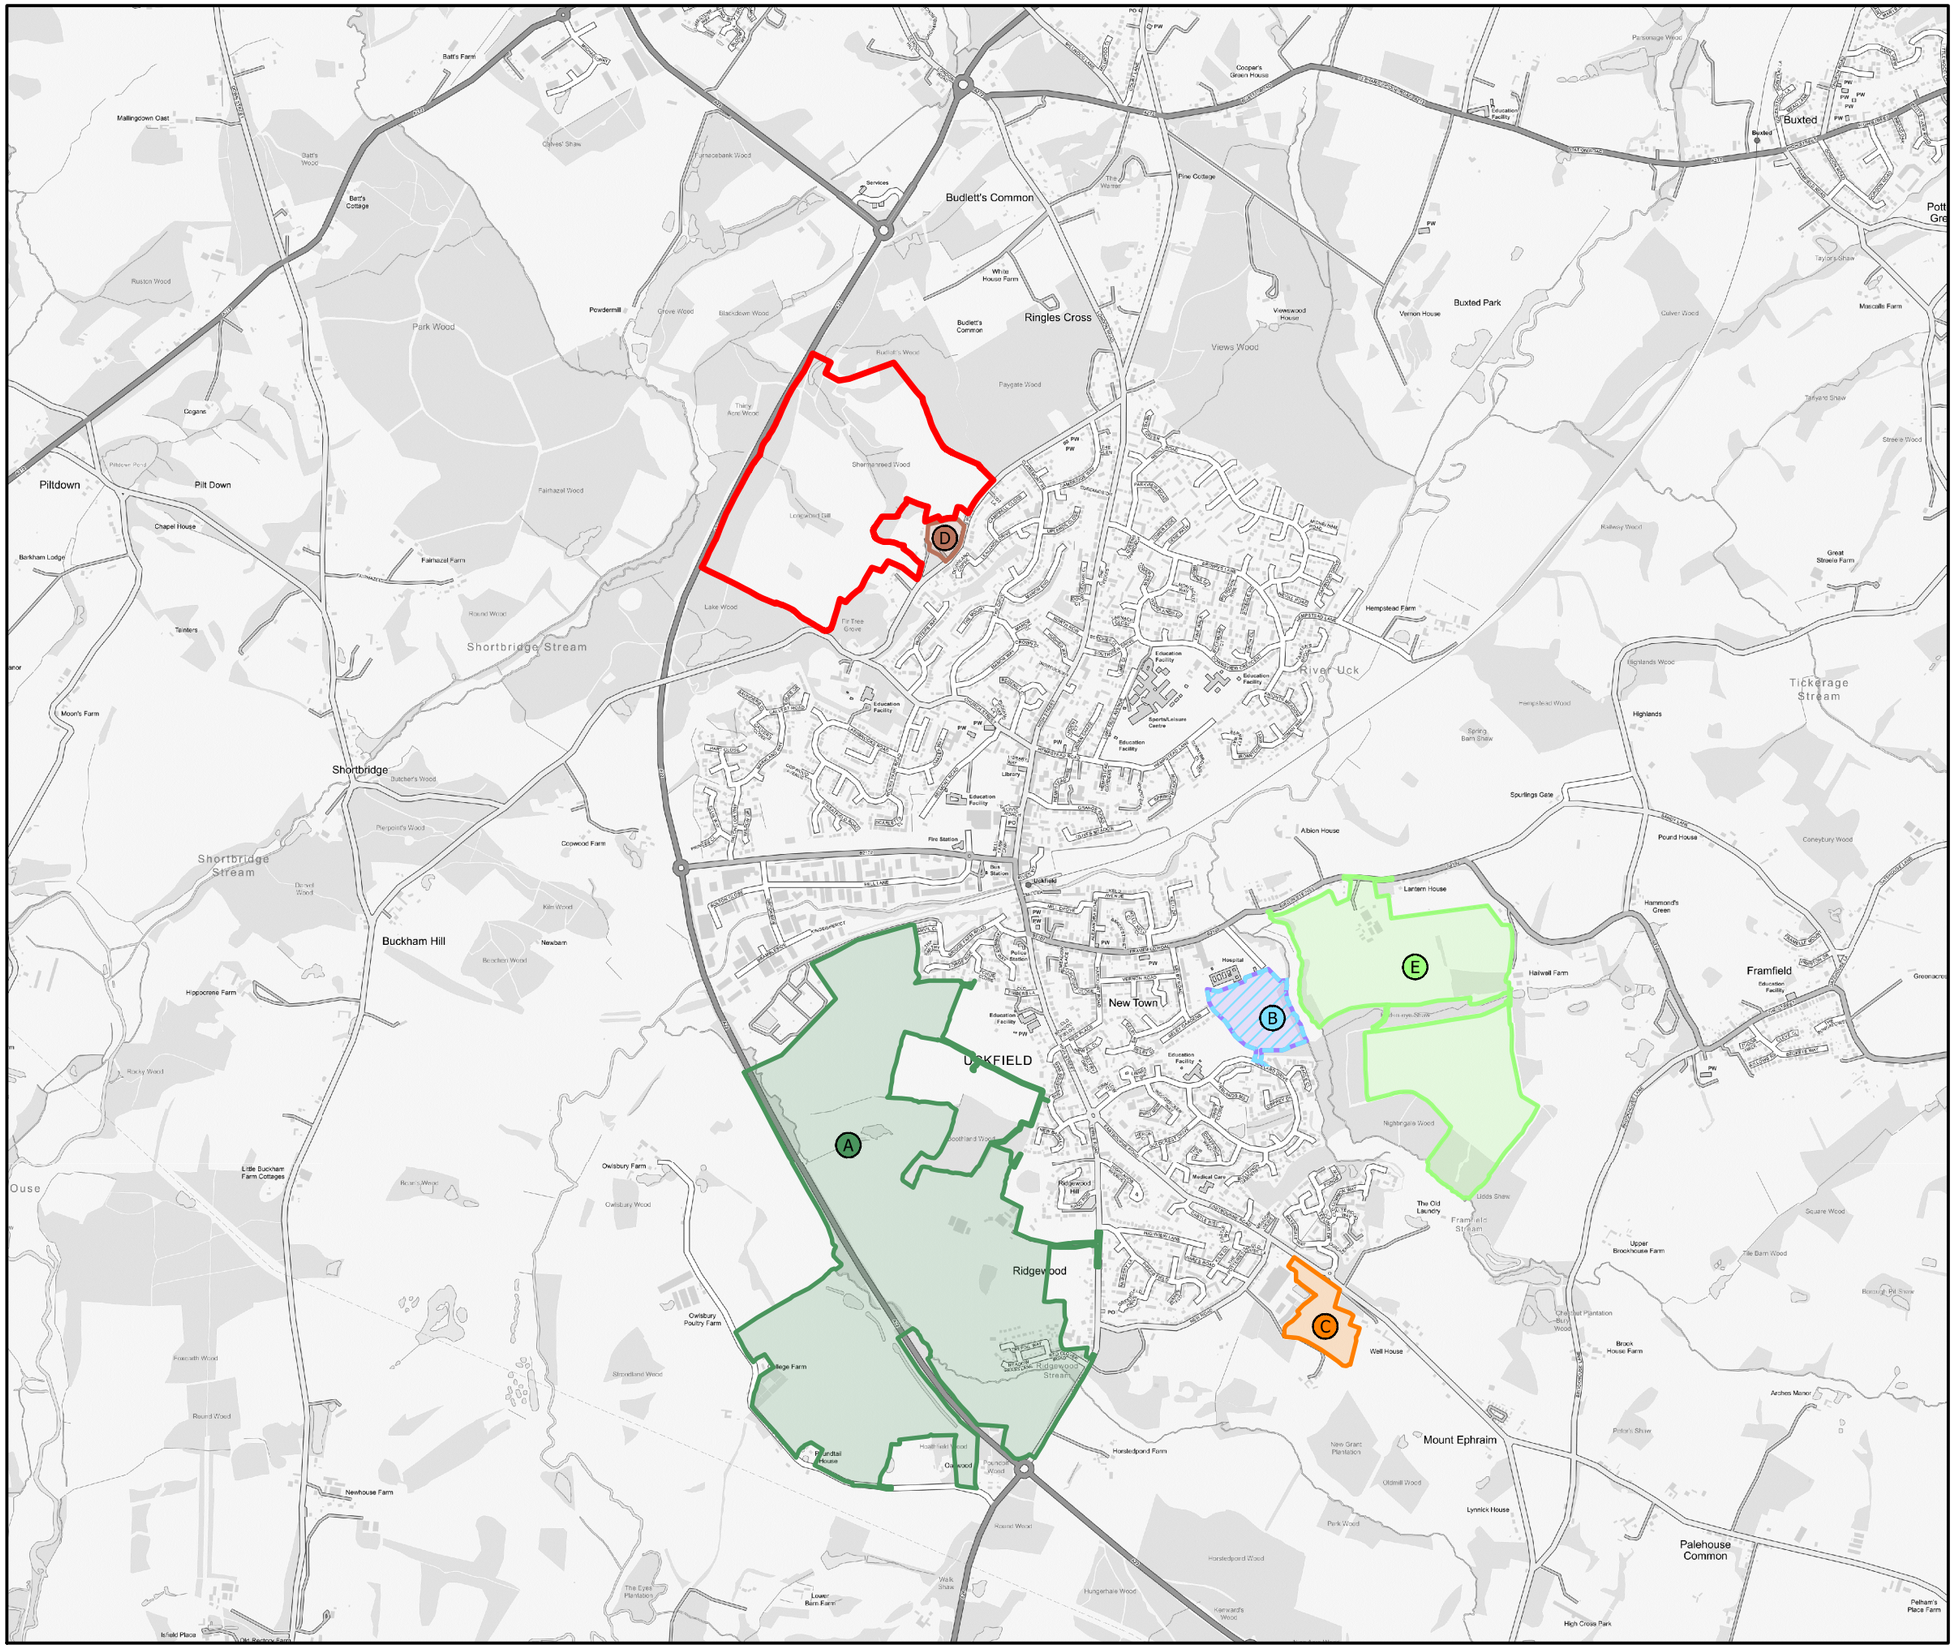


Reproduced from the Ordnance Survey Map with the permission of the Controller of HMSO. Crown Copyright Reserved. Licence No 100019279.

The scaling of this drawing cannot be assured

Revision	Date	Drn	Ckd
-	-	-	-

N

LEGEND

Site Boundary

Approved Schemes

A — Land West of Uckfield - Site SD1 (Ref: WD/2015/0209/MEA)

B — Land North of Mallard Drive, Uckfield TN22 5JQ (Ref: WD/2013/0415/MRM)

C — Land Off Eastbourne Road (Ref: WD/2020/0410/MAO)

Pending Consideration

D — Charlwood Manor (Ref: WD/2020/1650/F) (Ref: WD/2021/1764/MAJ)

E — Land at Bird in Eye Farm (Ref: WD/2021/2198/MAO)

FIGURE 2.1

Project
Downlands Farm, Uckfield

Drawing Title
Cumulative Schemes Plan

Date	Scale	Drawn by	Check by
13.12.2021	1:20,000 @A3	GS	NP

Project No	Drawing No	Revision
29565	LN-E-01	C

0 200 400 600 800 1000m

BARTON WILLMORE

Town Planning • Master Planning & Urban Design • Architecture • Landscape Planning & Design • Infrastructure & Environmental Planning • Heritage • Graphic Communication • Communications & Engagement • Development Economics

bartonwillmore.co.uk

Offices at Birmingham Bristol Cambridge Cardiff Ebbsfleet Edinburgh Glasgow Leeds London Manchester Newcastle Reading Southampton

J:\29000\29565 - Downlands Farm, Uckfield\A4 - Drawings & Registers\EIA\29565 LN-E-01 Cumulative Schemes Plan.dwg - A3