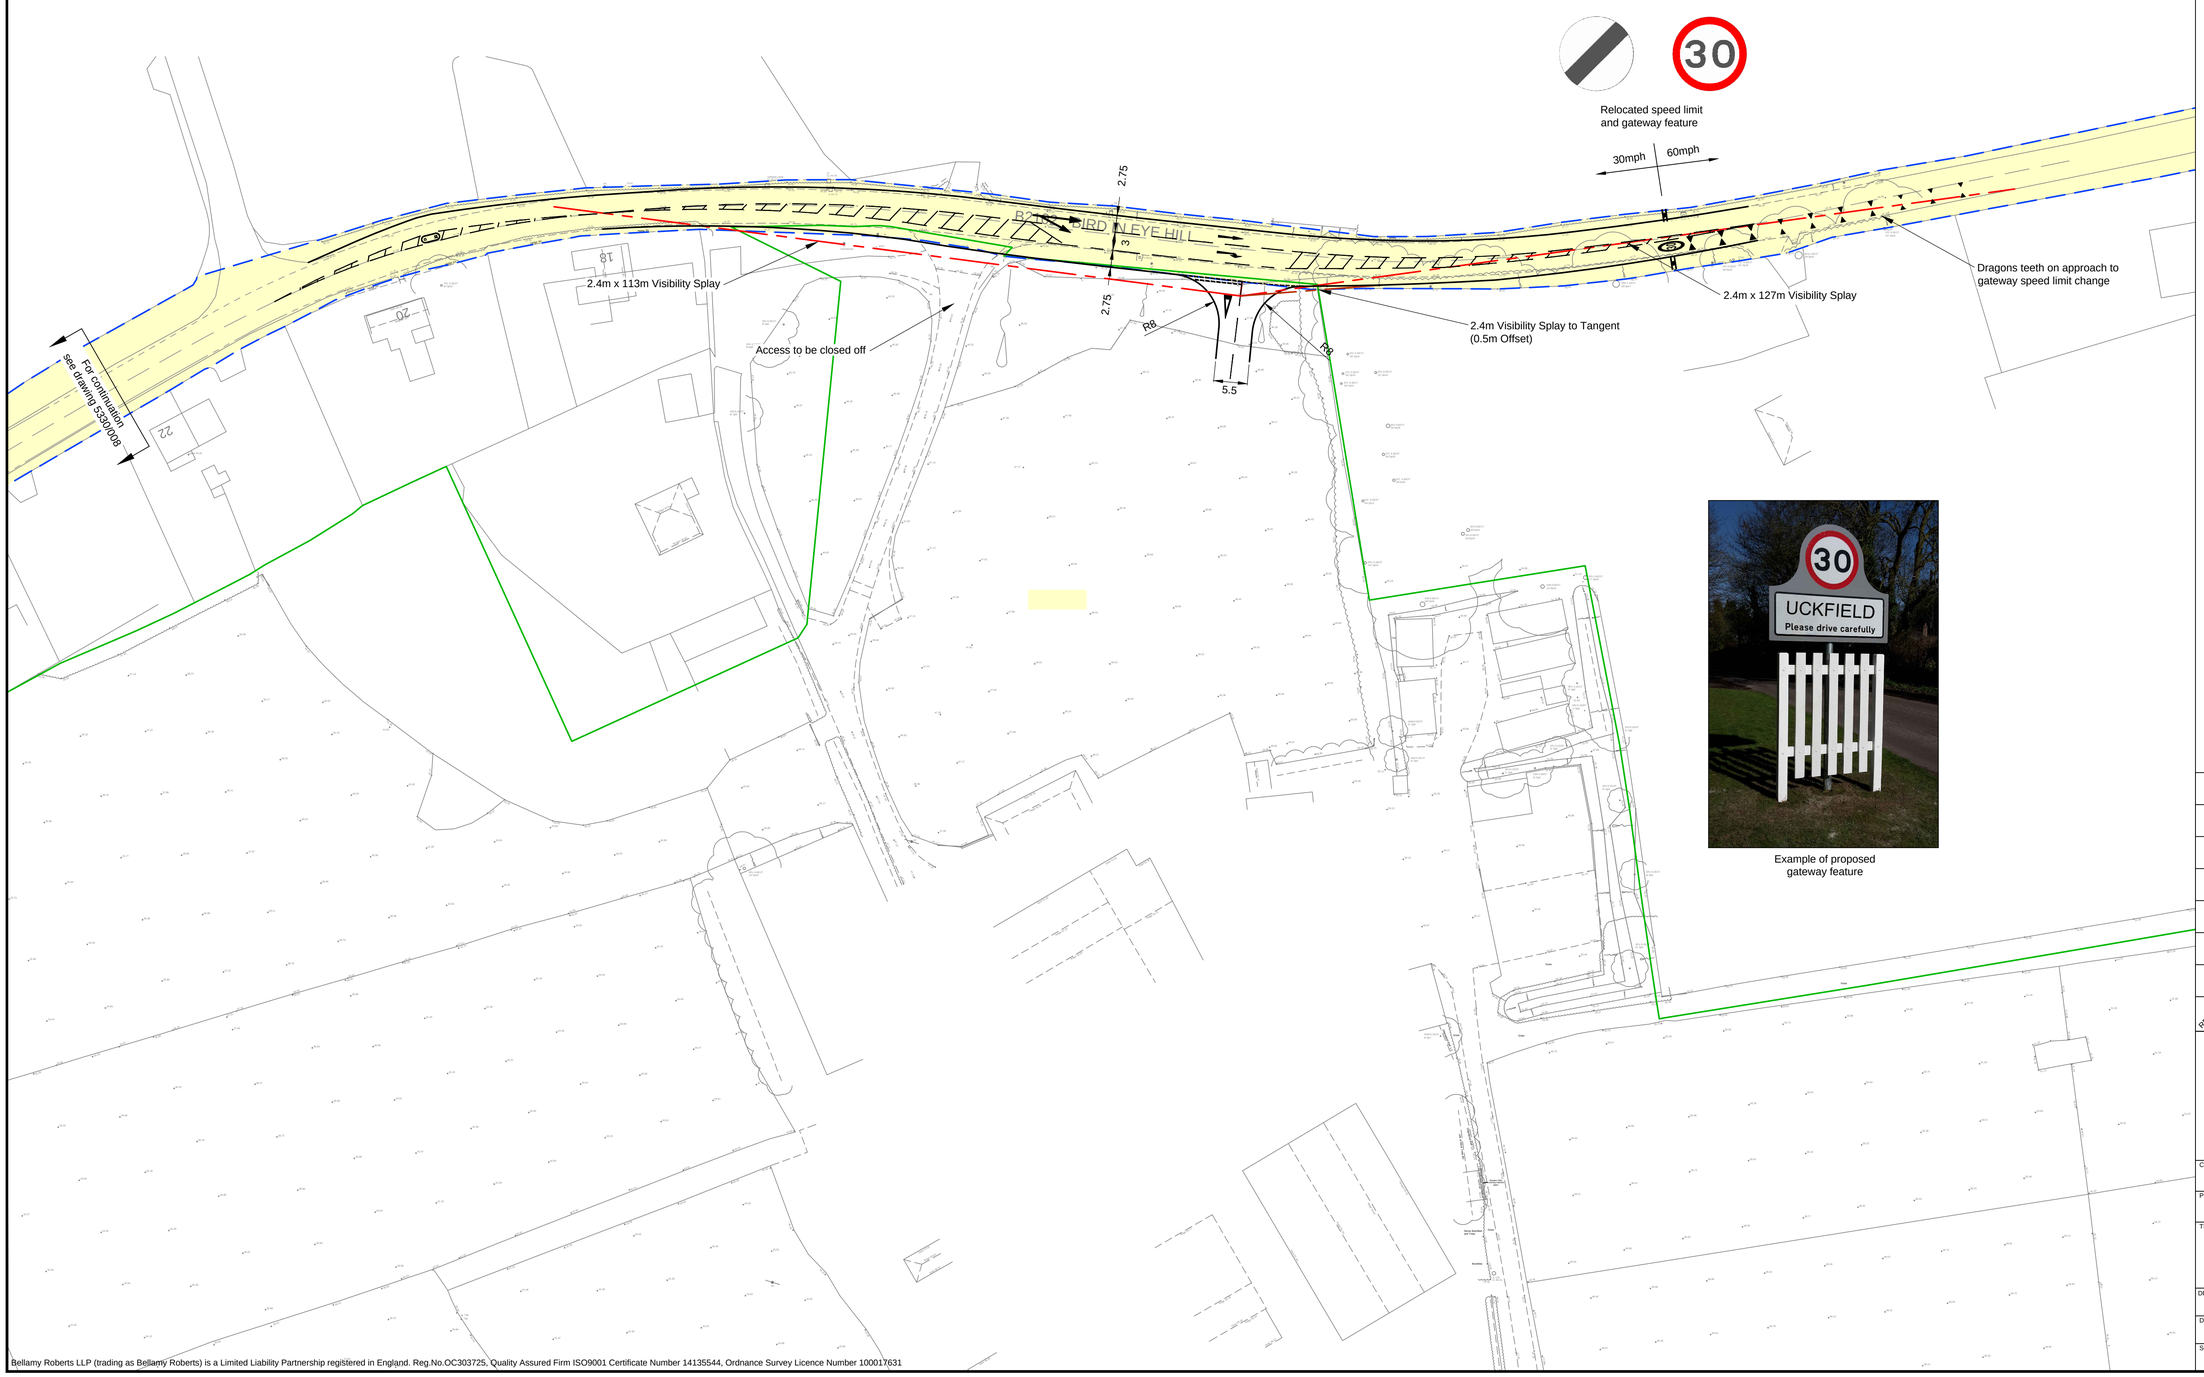

Example of proposed
gateway feature

Notes

Do not scale this drawing

Highway Boundary

Site Boundary

REVISION	AMENDMENT	DRN	DATE	CHK
H	Design Revised	JCB	07/09/22	MT
G	Taper revised to 1:25 on RTL	JCB	26/08/22	MT
F	AMENDMENT NOTE	JCB	07/07/22	MT
E	AMENDMENT NOTE	JCB	08/06/22	MT
D	AMENDMENT NOTE	JCB	24/03/22	MT
C	AMENDMENT NOTE	ARM	07/03/22	MT
B	AMENDMENT NOTE	ARM	02/03/22	MT
A	AMENDMENT NOTE	ARM	18/02/22	MT

Bellamy Roberts
Clover House
Western Lane
Odiham
Hampshire, RG29 1TU
Tel: 01256 703355
Email: info@bellamyroberts.co.uk

CLIENT: Croudance Homes Ltd.

PROJECT: Bird in Eye, Uckfield

TITLE: Proposed Access - Right Turn Lane

DRAWN BY	DESIGN BY	CHK BY
ARM	ARM	MT

DATE	DRAWING No.	REV No.
02/02/22	5330 / 021	H

SCALE: 1:1000 @ A3

Bellamy Roberts LLP (trading as Bellamy Roberts) is a Limited Liability Partnership registered in England. Reg.No.OC303725, Quality Assured Firm ISO9001 Certificate Number 14135544, Ordnance Survey Licence Number 100017631