
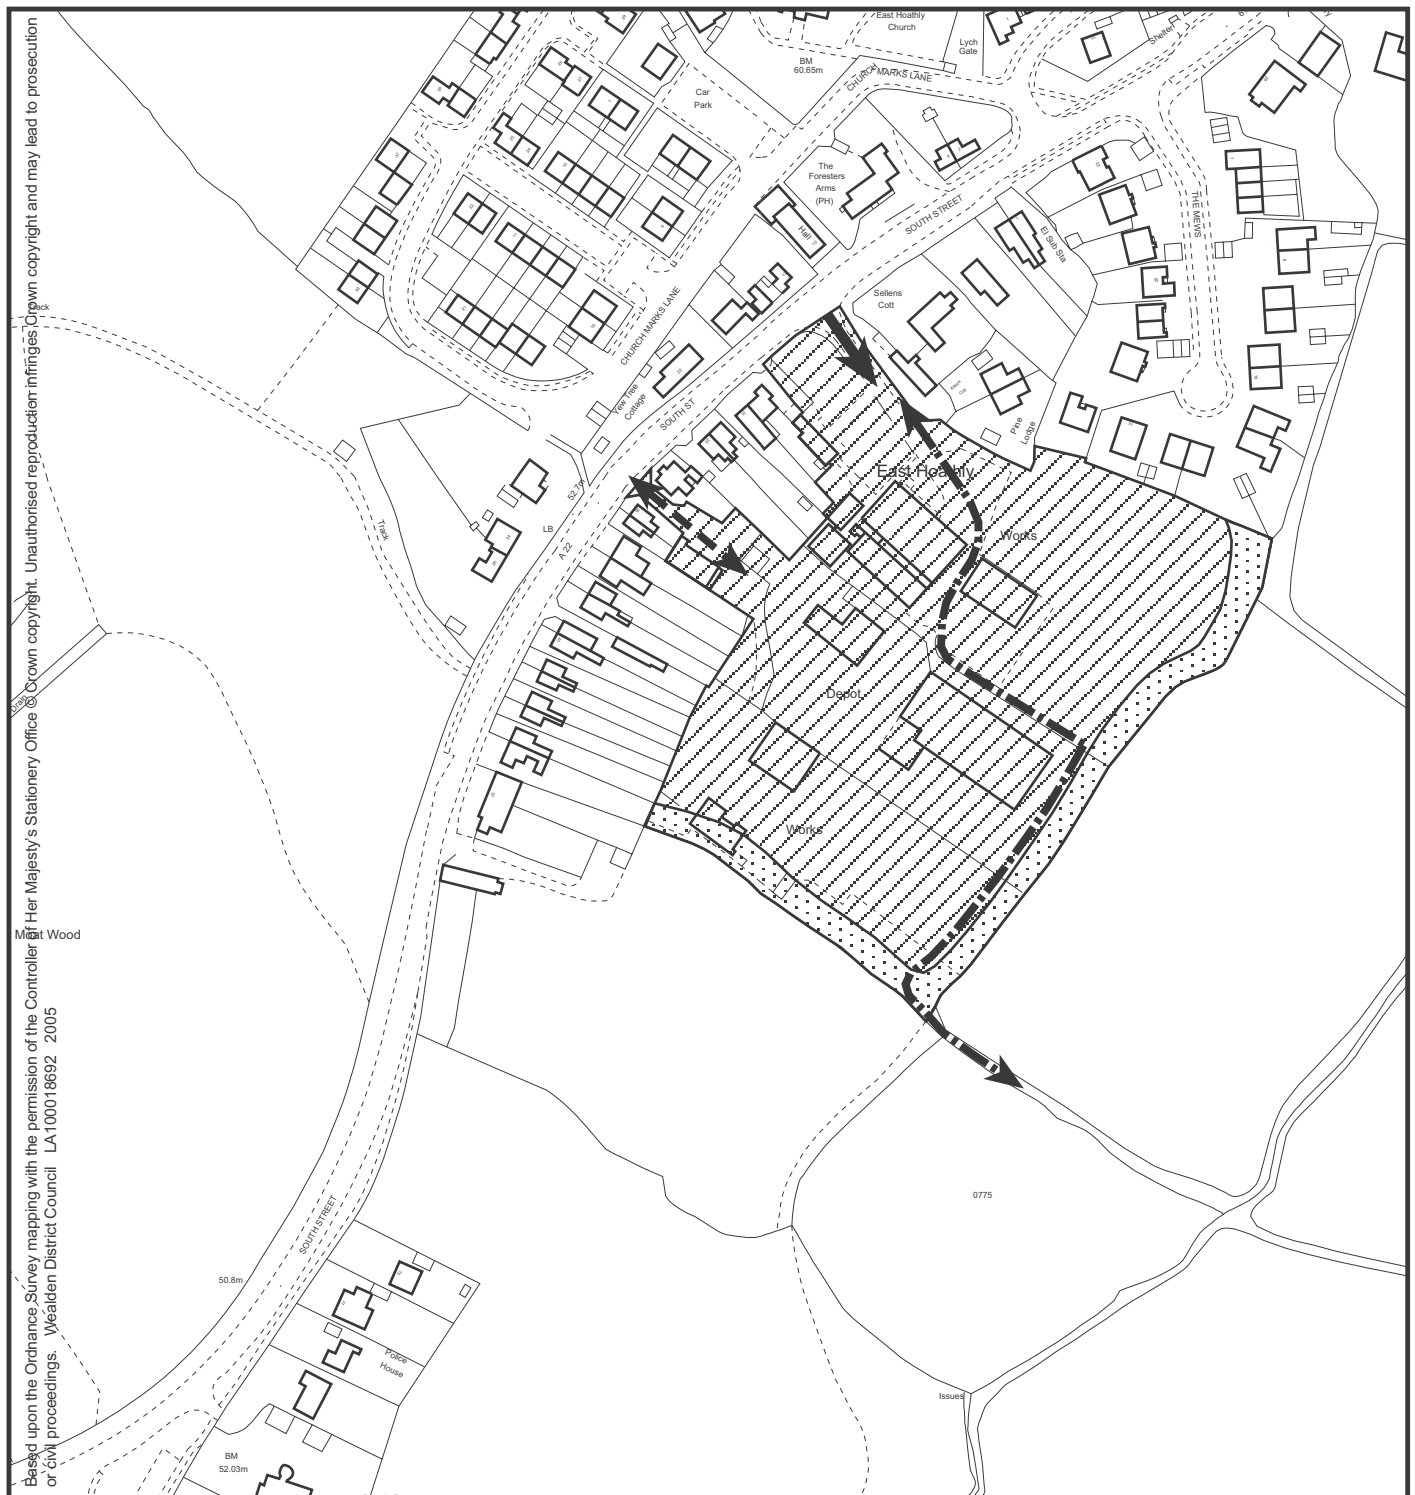


Land to the south of The Mews, East Hoathly

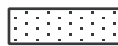

KEY

-  Mixed use (housing, business, health and community uses)
-  Landscape buffer
-  Access point
-  New pedestrian link
-  Route for existing footpath to be determined in detailed design

0 50 100 metres

1:2500



Figure 19.1

This plan is for illustrative purposes only, and does not form part of the Proposals Map.