
Hadlow Down Parish - Stonehurst Lane

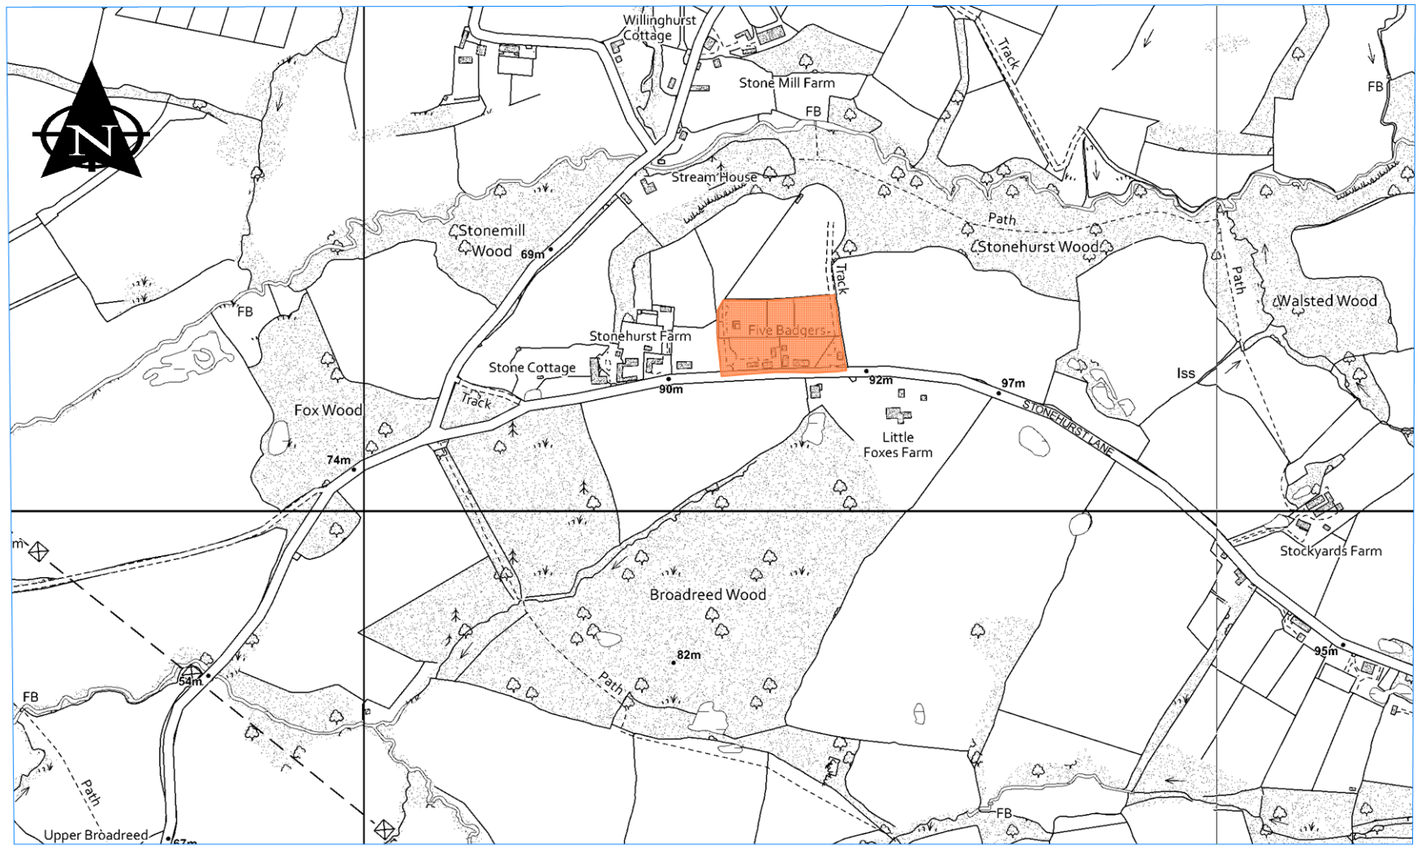

Key

Gypsy and Traveller Site Options

Crown copyright [and database rights] 2025 OS AC0000805134. You are permitted to use this data solely to enable you to respond to, or interact with, the organisation that provided you with the data. You are not permitted to copy, sub-license, distribute or sell any of this data to third parties in any form.

Wealden District Council

Site Allocations and Options Plan

200 Metres

Scale 1:7200 @ A3

Wealden Local Plan

January 2026