
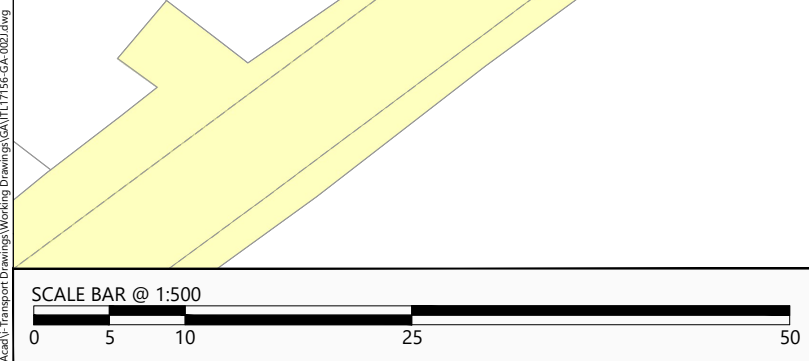


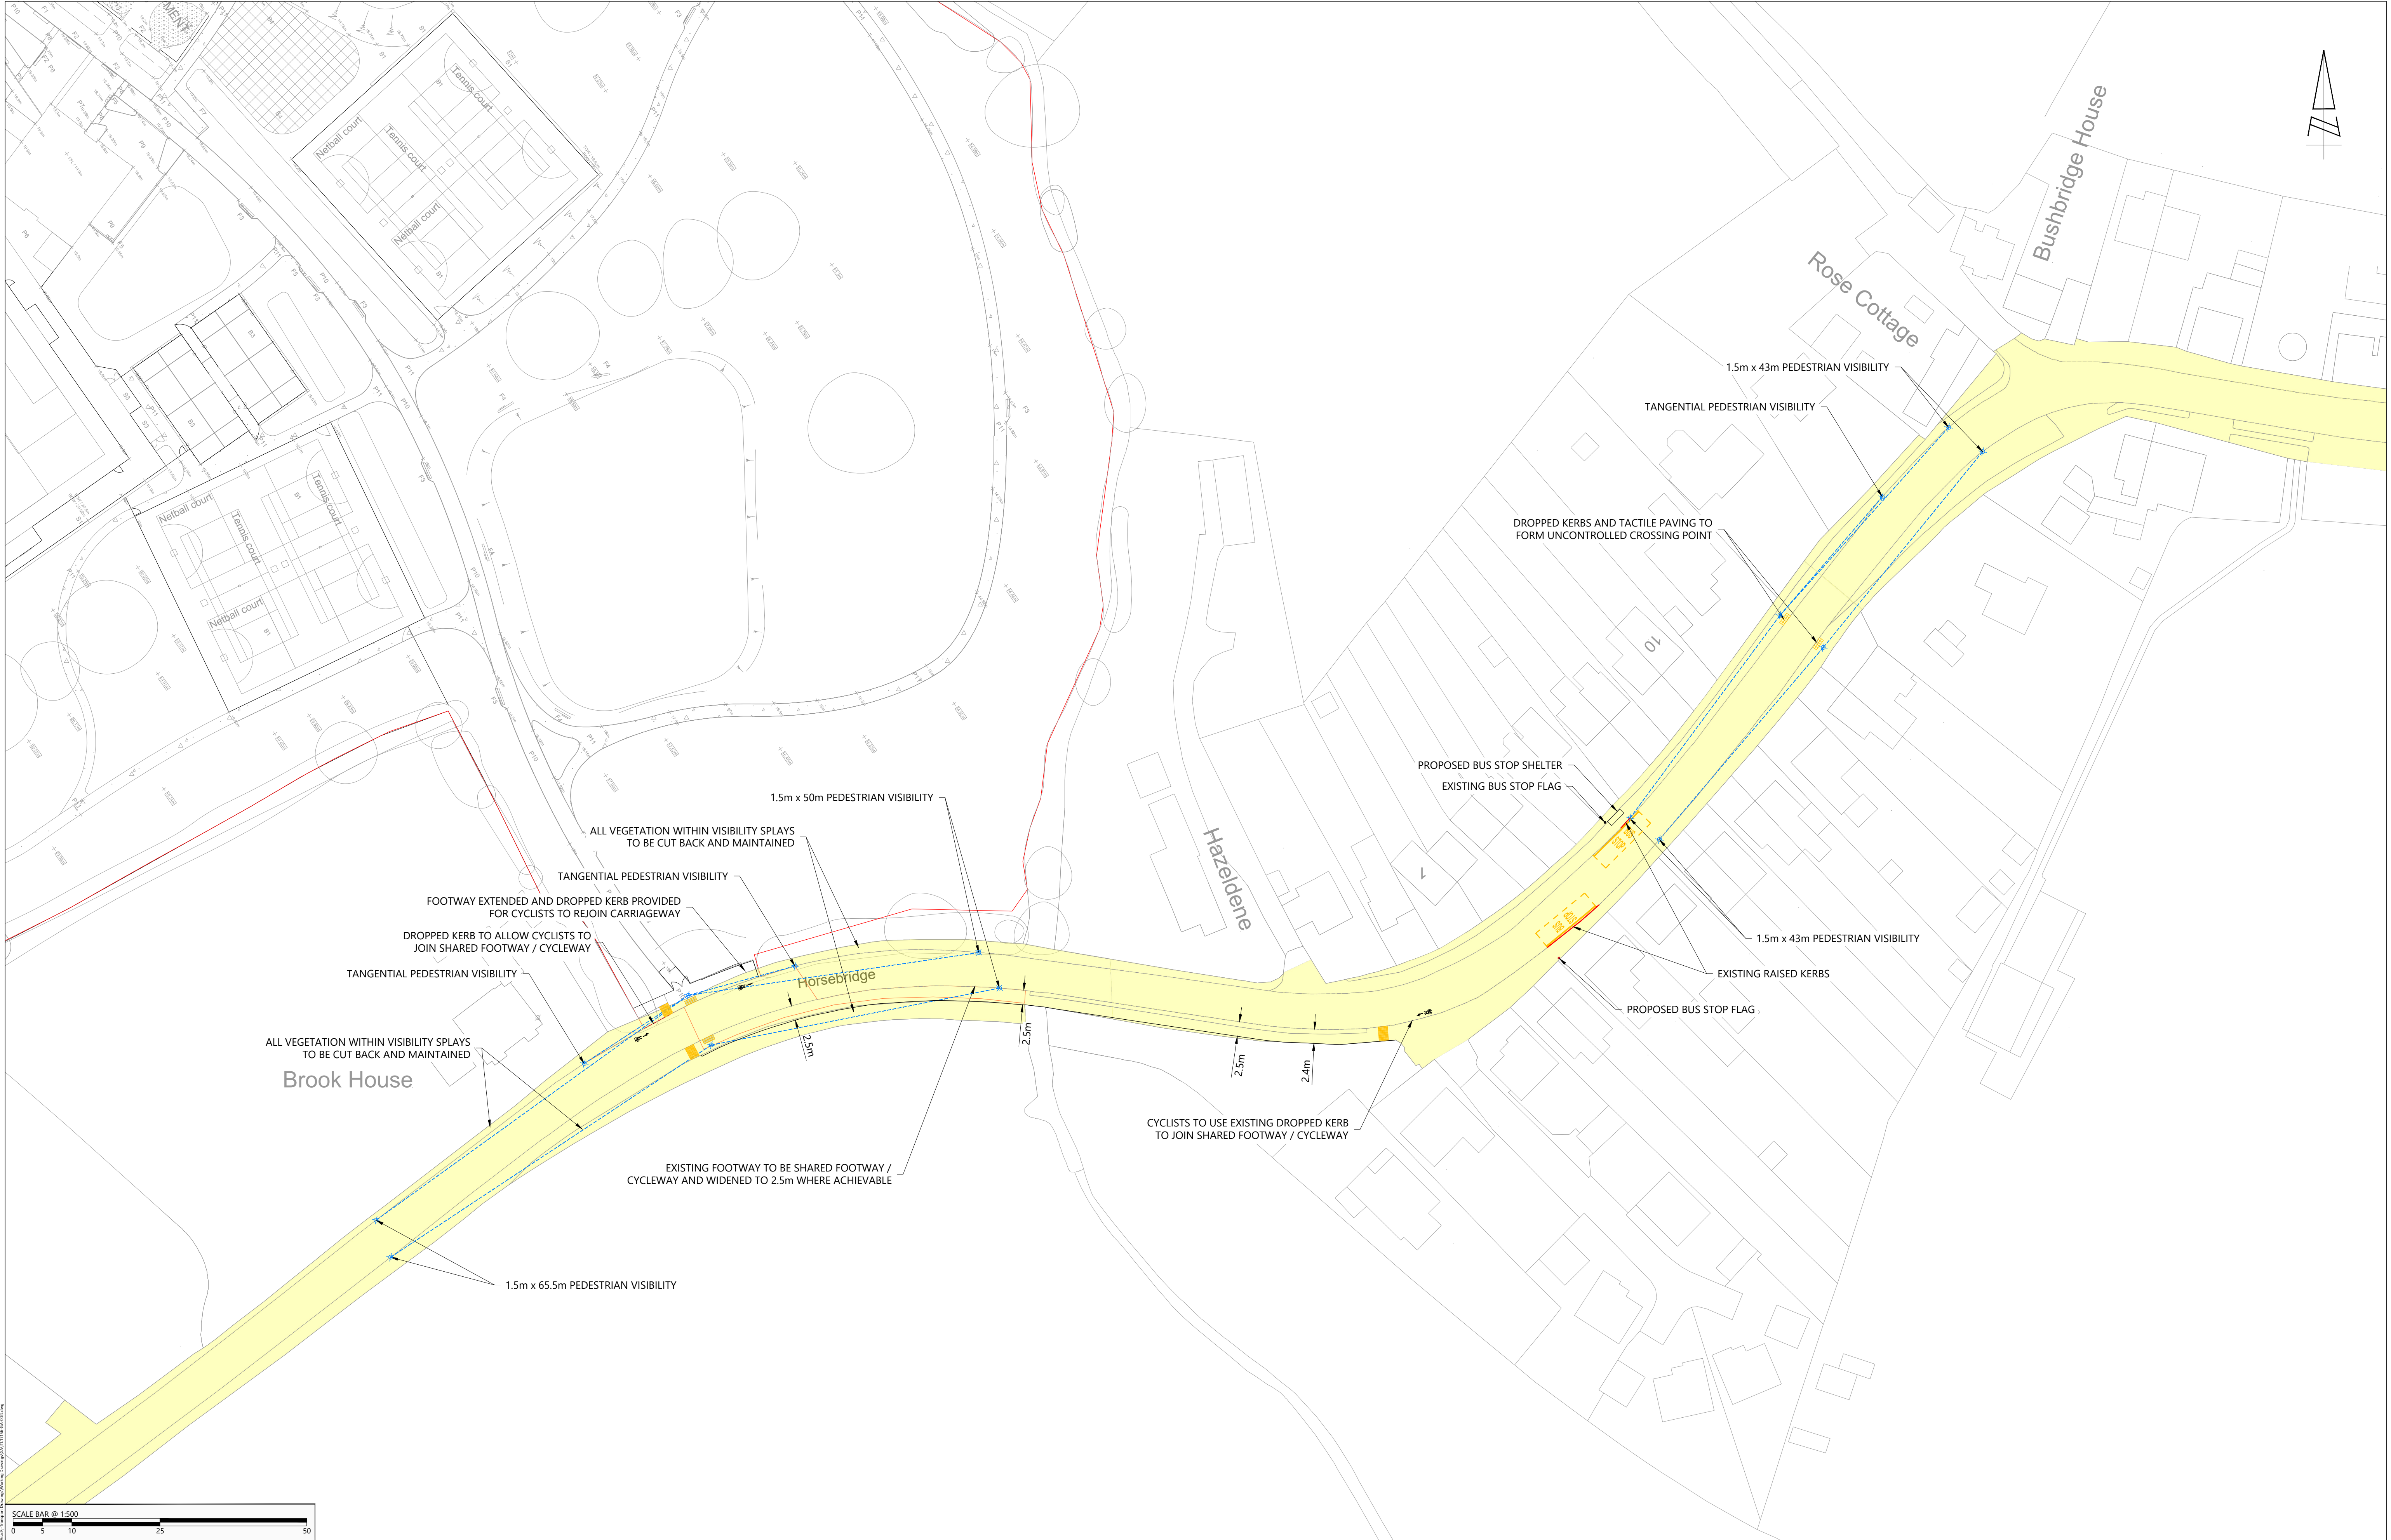

85 Gresham Street, London, EC2V 7NQ Tel: 020 3705 9215

www.i-transport.co.uk

REPRODUCED FROM THE ORDNANCE SURVEY
MAP WITH THE PERMISSION OF THE
CONTROLLER OF HER MAJESTY'S STATIONARY
OFFICE. LICENCE No. 100044286.
© CROWN COPYRIGHT RESERVED.

DRAWING ISSUED FOR FEASIBILITY CONSIDERATION AND PLANNING PURPOSES ONLY.
DRAWING NOT TO BE USED FOR CONSTRUCTION. I-TRANSPORT LLP ACCEPT NO RESPONSIBILITY
FOR ERRORS MADE BY OTHERS IN SCALED FROM THIS DRAWING. MEASUREMENTS SHOULD BE
TAKEN FROM FIGURED DIMENSIONS ONLY. CDM REQUIREMENTS CONSIDERED AT FEASIBILITY
STAGE ONLY. FURTHER CONSIDERATION REQUIRED BY DETAILED DESIGN TEAM.

REV	DATE	BY	DESCRIPTION
J	27.11.23	JMc	REVISED SITE LAYOUT & SOUTHERN FOOTPATH EXTENDED EAST
I	10.11.23	JMc	BUCKSTOP LAYOUT ADDED
H	03.10.23	JMc	UPDATED FOLLOWING DATE COMMENTS
G	14.08.23	JMc	SITE LAYOUT UPDATED
F	30.06.23	JMc	SITE LAYOUT ADDED
E	26.06.23	JMc	CROSSING POINT MOVED FOLLOWING DETAILED DESIGNERS COMMENTS
D	06.06.23	JMc	UPDATED FOLLOWING RSA COMMENTS
STATUS			
FOR INFORMATION			

CHK	APP	PROJECT
JMc	JMc	WEALDEN SPORTS PARK, HELLINGLY
TITLE		
PROPOSED PEDESTRIAN AND CYCLIST ACCESS FROM A271 GENERAL ARRANGEMENT		

CURT	PROJECT
JMc	WEALDEN DISTRICT COUNCIL
CURRENT	
WEALDEN DISTRICT COUNCIL	

DRAWN	CHECKED	APPROVED
JMc	JMc	SI
PROJECT No:	SCALE @ A1:	DATE
ITL17156	1:500	27.08.21
DRAWING No:	ITL17156-GA-002	
REV	J	