


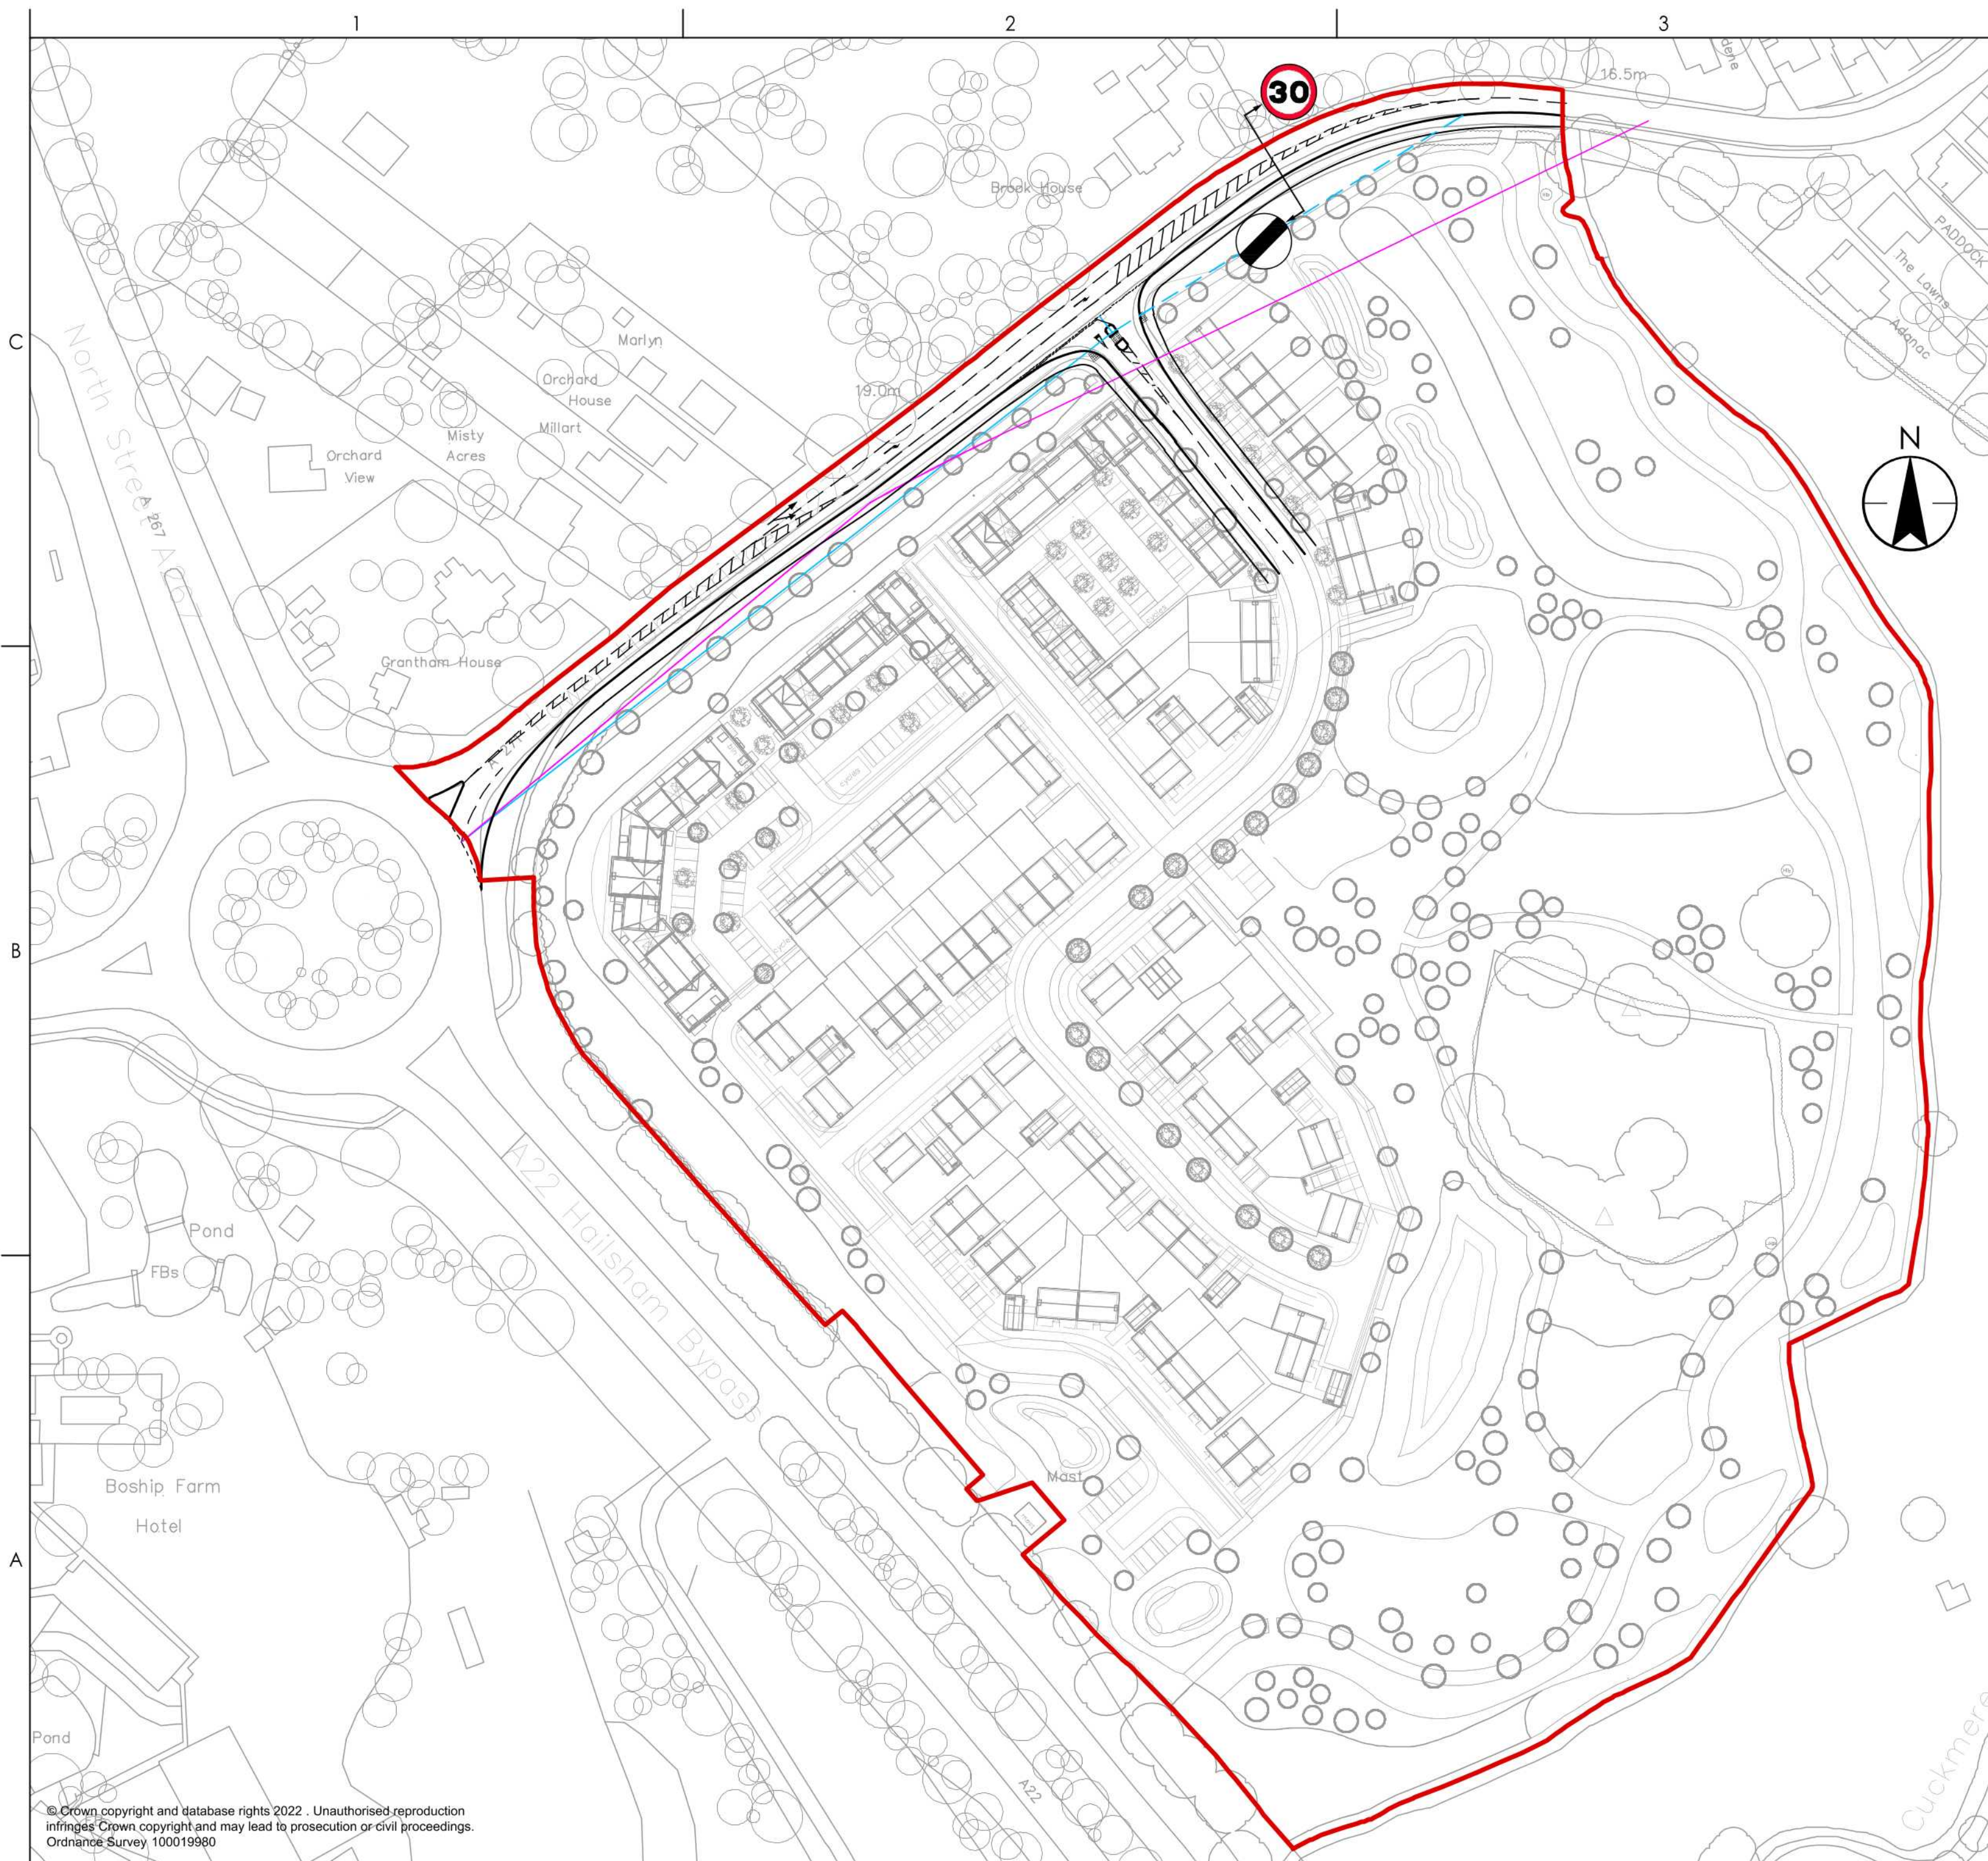

Stantec UK Limited
READING
Caversham Bridge House, Waterman Place, Reading,
Berkshire RG1 8DN
Tel: +44 1189 500 761
www.stantec.com/uk


Copyright Reserved

The Contractor shall verify and be responsible for all dimensions. DO NOT scale the drawing
- any errors or omissions shall be reported to Stantec without delay.
The Copyrights to all designs and drawings are the property of Stantec. Reproduction or
use for any purpose other than that authorized by Stantec is forbidden.

Notes

KEY

- JUNCTION VISIBILITY - 60mph, 210m
- JUNCTION VISIBILITY - 30mph, 90m
- ROUNDAABOUT APPROACH VISIBILITY - 60mph, 210m

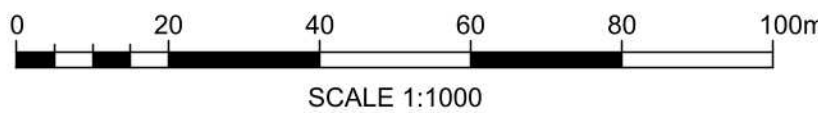

P02 Masterplan updated & footways widened	REM	MN	2022.11.30
P01 First Issue	MH	MN	2022.11.04
Issued/Revision	By	Appd	YYYY.MM.DD

	AL	AL	SM	2022.11.04
	Dwn.	Dsgn.	Chkd.	YYYY.MM.DD

Issue Status

FOR INFORMATION

This document is suitable only for the
purpose noted above.
Use of this document for any other
purpose is not permitted.

Client/Project Logo

Client/Project
HERTFORDSHIRE HOLDING LTD

LAND AT LOWER HORSEBRIDGE

HAILSHAM, UNITED KINGDOM

Title
SITE ACCESS DESIGN
GHOST ISLAND JUNCTION

Project No. 332110699	Scale 1:1000
Revision P02	Drawing No. 332110699_5501_SK001