


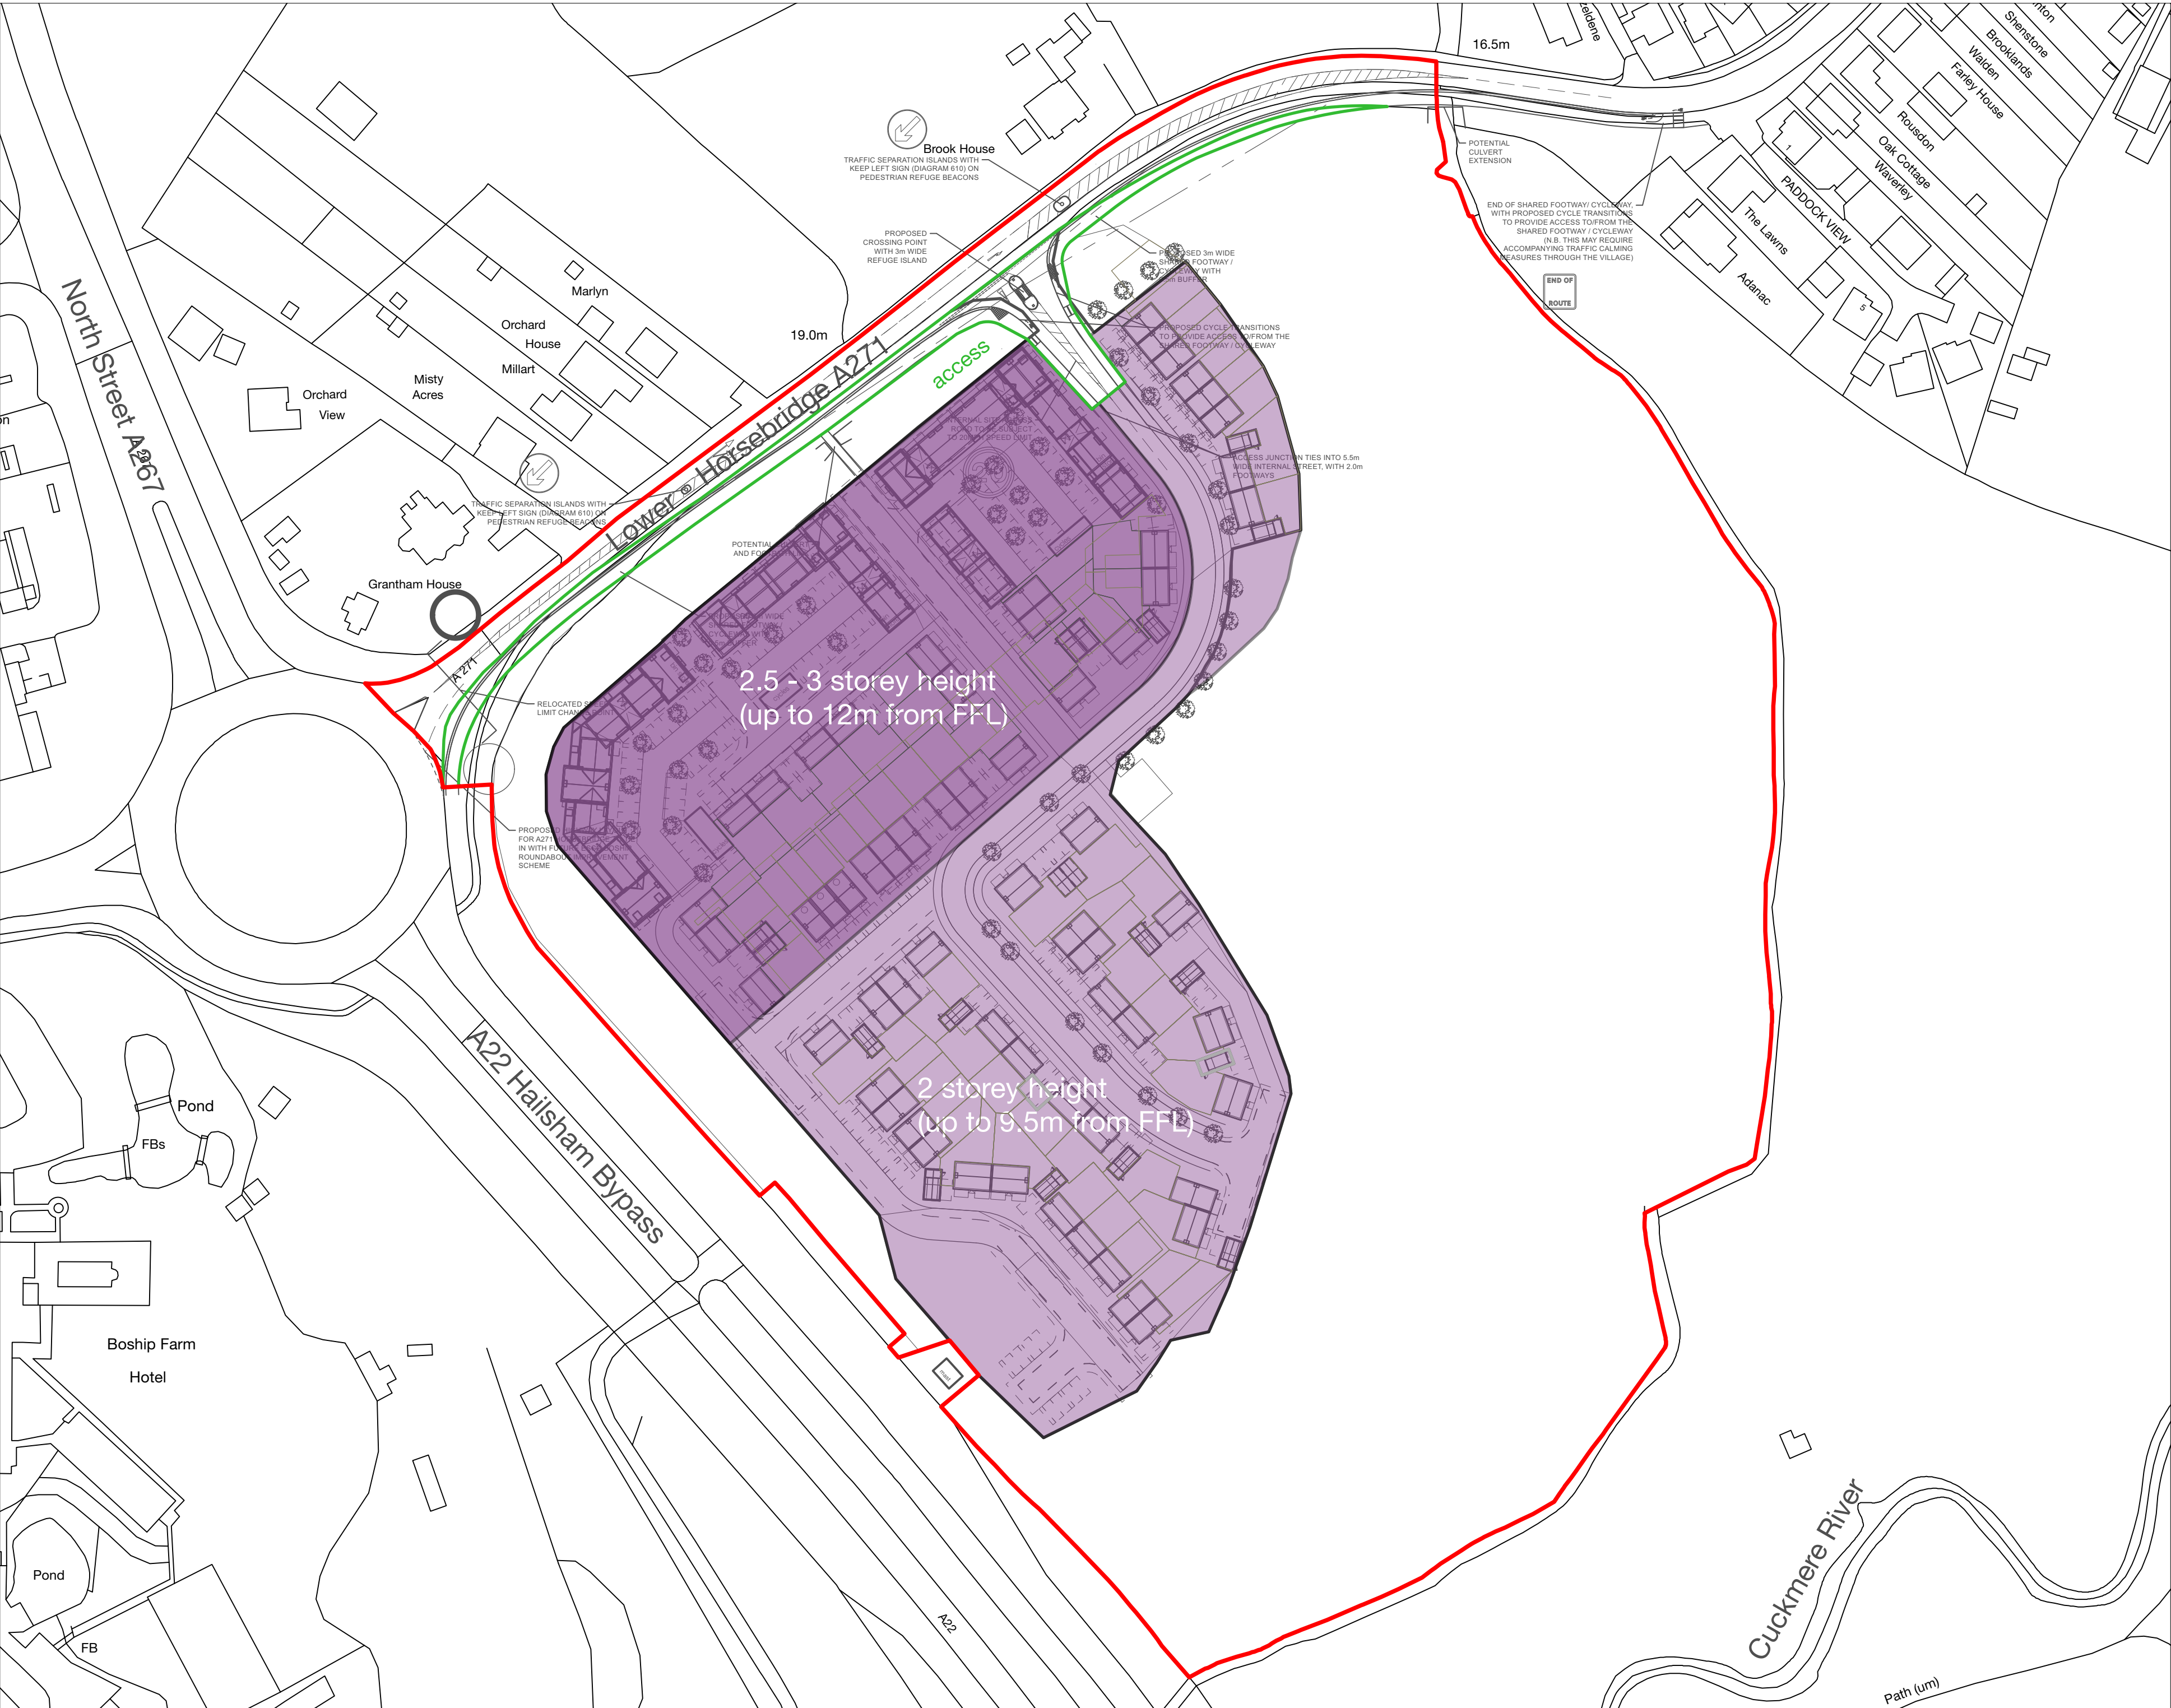

01020304050 m

Notes/Revisions		
A	16/05/2023	Revisions to 2.5/3st height parameter
B	31/05/2023	Revised access junction

Land south of the A271 and east of the A22, Lower Horsebridge
Hertfordshire Holdings Ltd.

Parameters Plan Maximum Building Heights & Access	
Status: PLANNING	Drawn by: DF
Project Number: 231703C	Checked by: TRW
Scale @ A2: 1:2500	Date: 05/2023
Drawing Number: TOR-XX-ZZ-DR-A-P011	Revision: B
Based upon the 2022 Ordnance Survey Mastermap vector data with the permission of the Ordnance Survey on behalf of Her Majesty's Stationary Office, © Crown copyright. Torrance O'Rourke Ltd. Licence No. 100019980.	

© tor&co 2022

tor

&co

Everdene House

Deansleigh Road

Bournemouth BH7 7DU

020 3664 6755

enquiries@torandco.com

www.torandco.com