


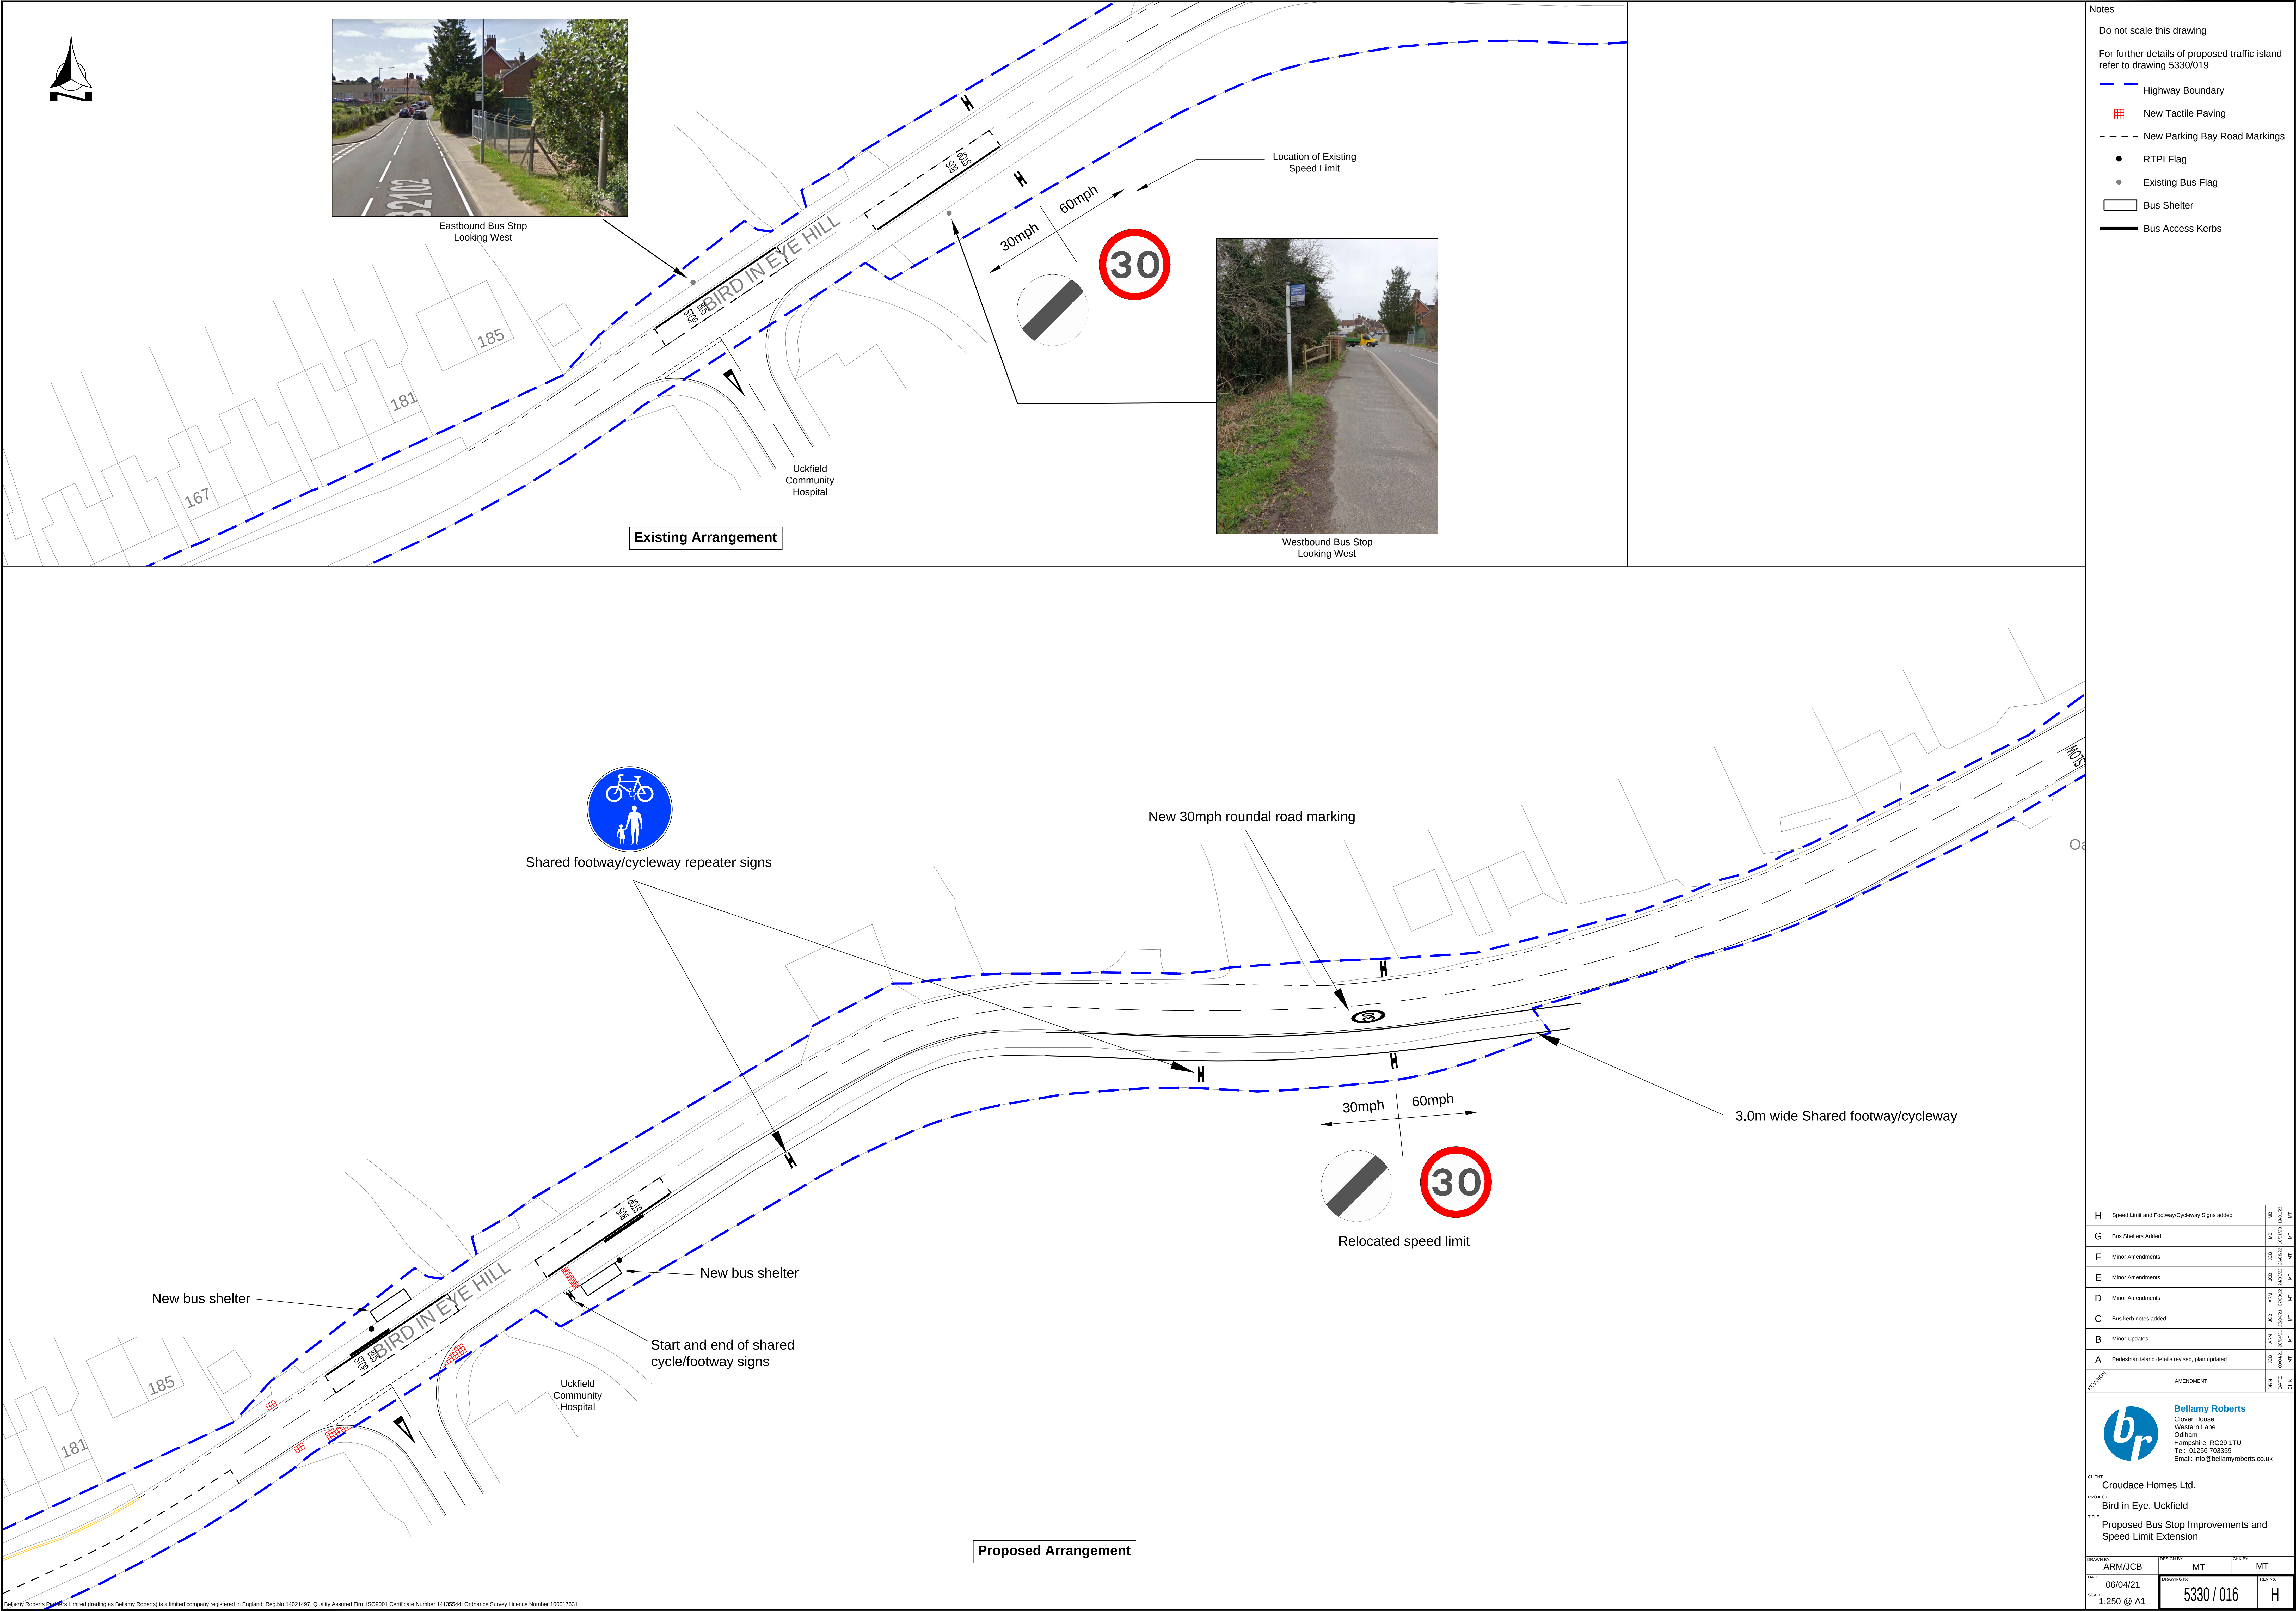

Notes

- Do not scale this drawing
- For further details of proposed traffic island refer to drawing 5330/019
- Highway Boundary
 - New Tactile Paving
 - New Parking Bay Road Markings
 - RTPI Flag
 - Existing Bus Flag
 - Bus Shelter
 - Bus Access Kerbs

H	Speed Limit and Footway/Cycleway Signs added	US	MT
G	Bus Shelters Added	US	MT
F	Minor Amendments	US	MT
E	Minor Amendments	US	MT
D	Minor Amendments	US	MT
C	Bus kerb nodes added	US	MT
B	Minor Updates	US	MT
A	Pedestrian island details revised, plan updated	US	MT
REVISION	AMENDMENT	DATE	CHK

Bellamy Roberts
Clover House
Western Lane
Odiham
Hampshire, RG29 1TU
Tel: 01256 703355
Email: info@bellamyroberts.co.uk

CLIENT
Croudace Homes Ltd.

PROJECT
Bird in Eye, Uckfield

TITLE
Proposed Bus Stop Improvements and Speed Limit Extension

DRAWN BY ARM/JCB	DESIGNED BY MT	CHK BY MT
DATE 06/04/21	DRAWING No. 5330 / 016	REV No. H
SCALE 1:250 @ A1		