


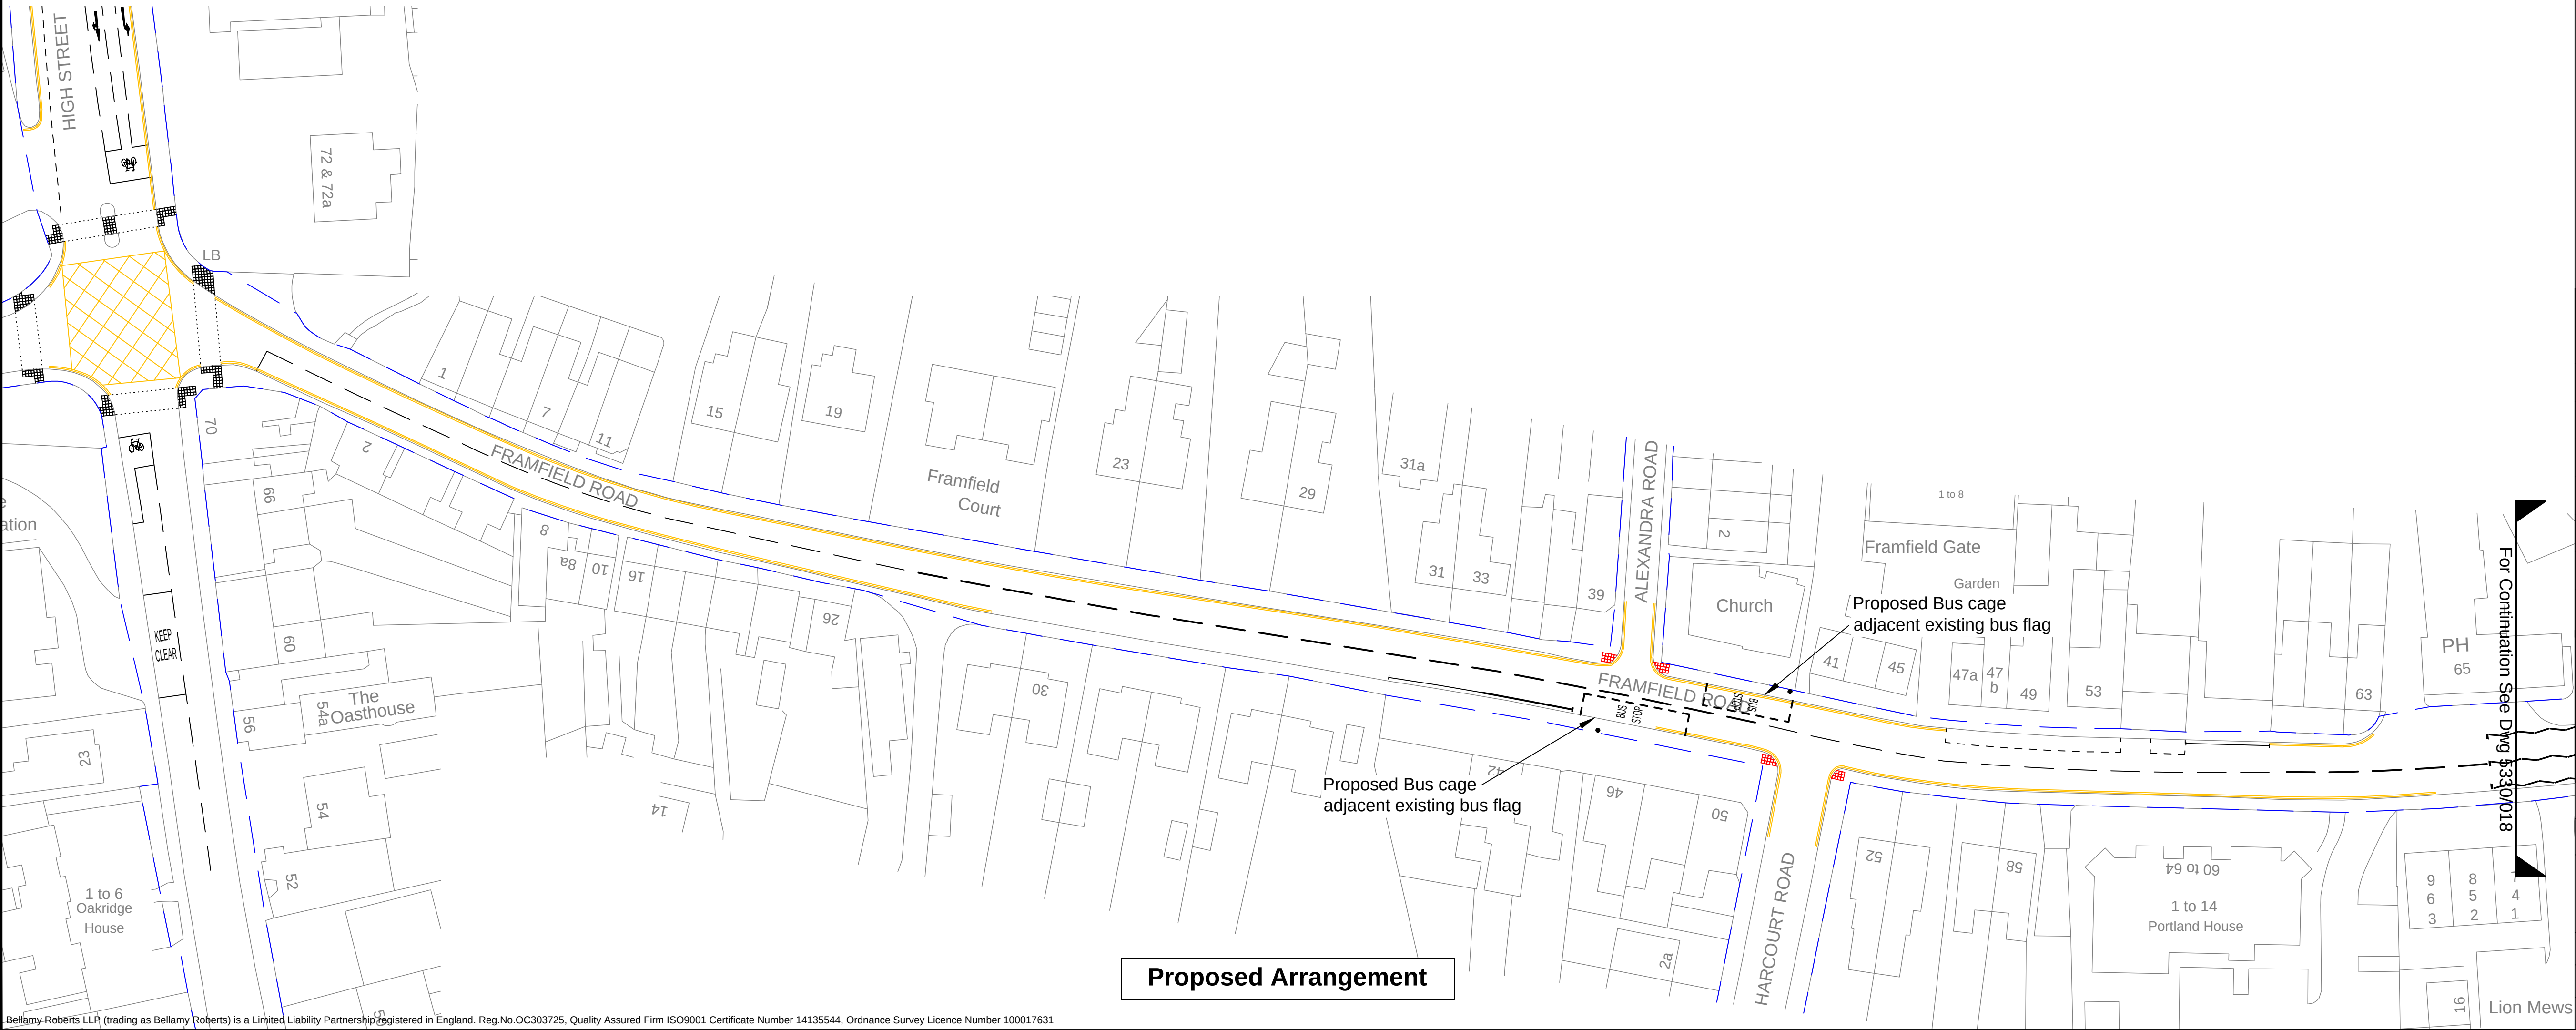

Notes

Do not scale this drawing

Highway Boundary

New Tactile Paving

New Bus Cage

H	Layout Updated	MB	MT
G	Crossing Location Amended	MB	MT
F	Minor amendments	JCB	MT
E	Minor amendments	JCB	MT
D	Crossings/Build-Outs Removed	JCB	MT
C	Pedestrian Crossing Added	JCB	MT
B	Island details amended	JCB	MT
A	Details added, plan updated	JCB	MT
REVISION	AMENDMENT	DRN	CHK



Bellamy Roberts
Clover House
Western Lane
Odiham
Hampshire, RG29 1TU
Tel: 01256 703355
Email: info@bellamyroberts.co.uk

CLIENT

Croudace Homes Ltd.

PROJECT

Bird in Eye, Uckfield

TITLE

Proposed Improvements
Framfield Road
Sheet 1 of 2

DRAWN BY

AM/JCB

DESIGN BY

MT

CHK BY

MT

DATE

06/04/21

DRAWING NO.

5330 / 017

REV NO.

H

SCALE

1:500 @ A1