


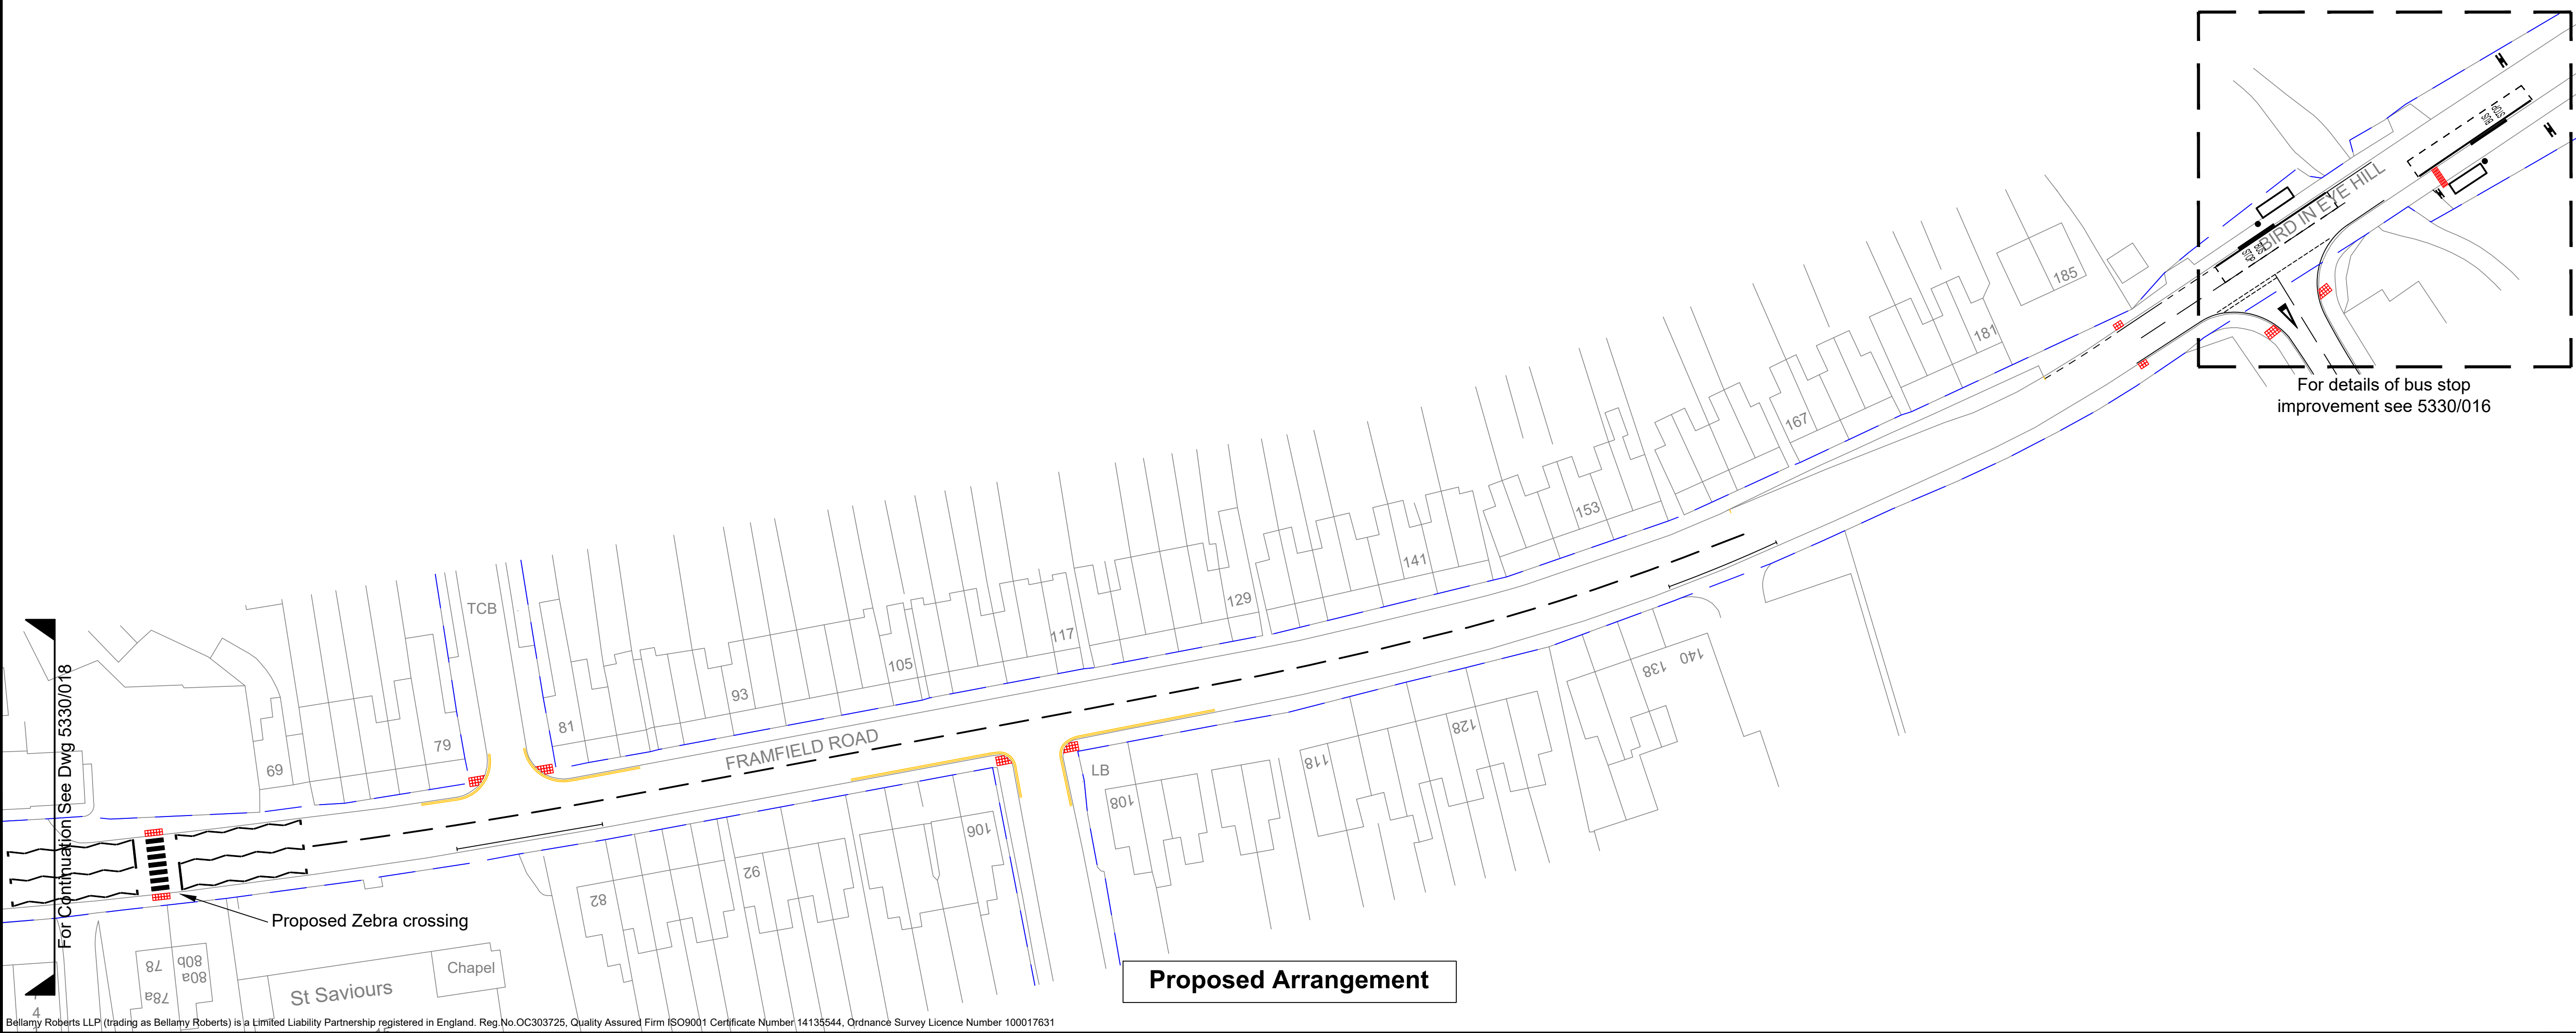

Notes

Do not scale this drawing

Highway Boundary

New Tactile Paving

J	Layout Amended	JCB	MT
I	Layout Amended	MB	MT
H	Layout Amended	MB	MT
G	Crossing Amended	MB	MT
F	Crossing Location Amended	MB	MT
E	Minor amendments	JCB	MT
D	Minor amendments	JCB	MT
C	Build-Outs Removed	ARM	MT
B	Island details amended	JCB	MT
A	Details added, plan updated	JCB	MT
REVISION	AMENDMENT	DRN	CHK

Bellamy Roberts
Clover House
Western Lane
Odiham
Hampshire, RG29 1TU
Tel: 01256 703355
Email: info@bellamyroberts.co.uk

CLIENT

Croudace Homes Ltd.

PROJECT

Bird in Eye, Uckfield

TITLE

Proposed Improvements
Framfield Road
Sheet 2 of 2

DRAWN BY	AM/JCB	DESIGN BY	MT	CHK BY	MT
DATE	06/04/21	DRAWING No.	5330 / 018		REV No.
SCALE	1:250 @ A1				J