


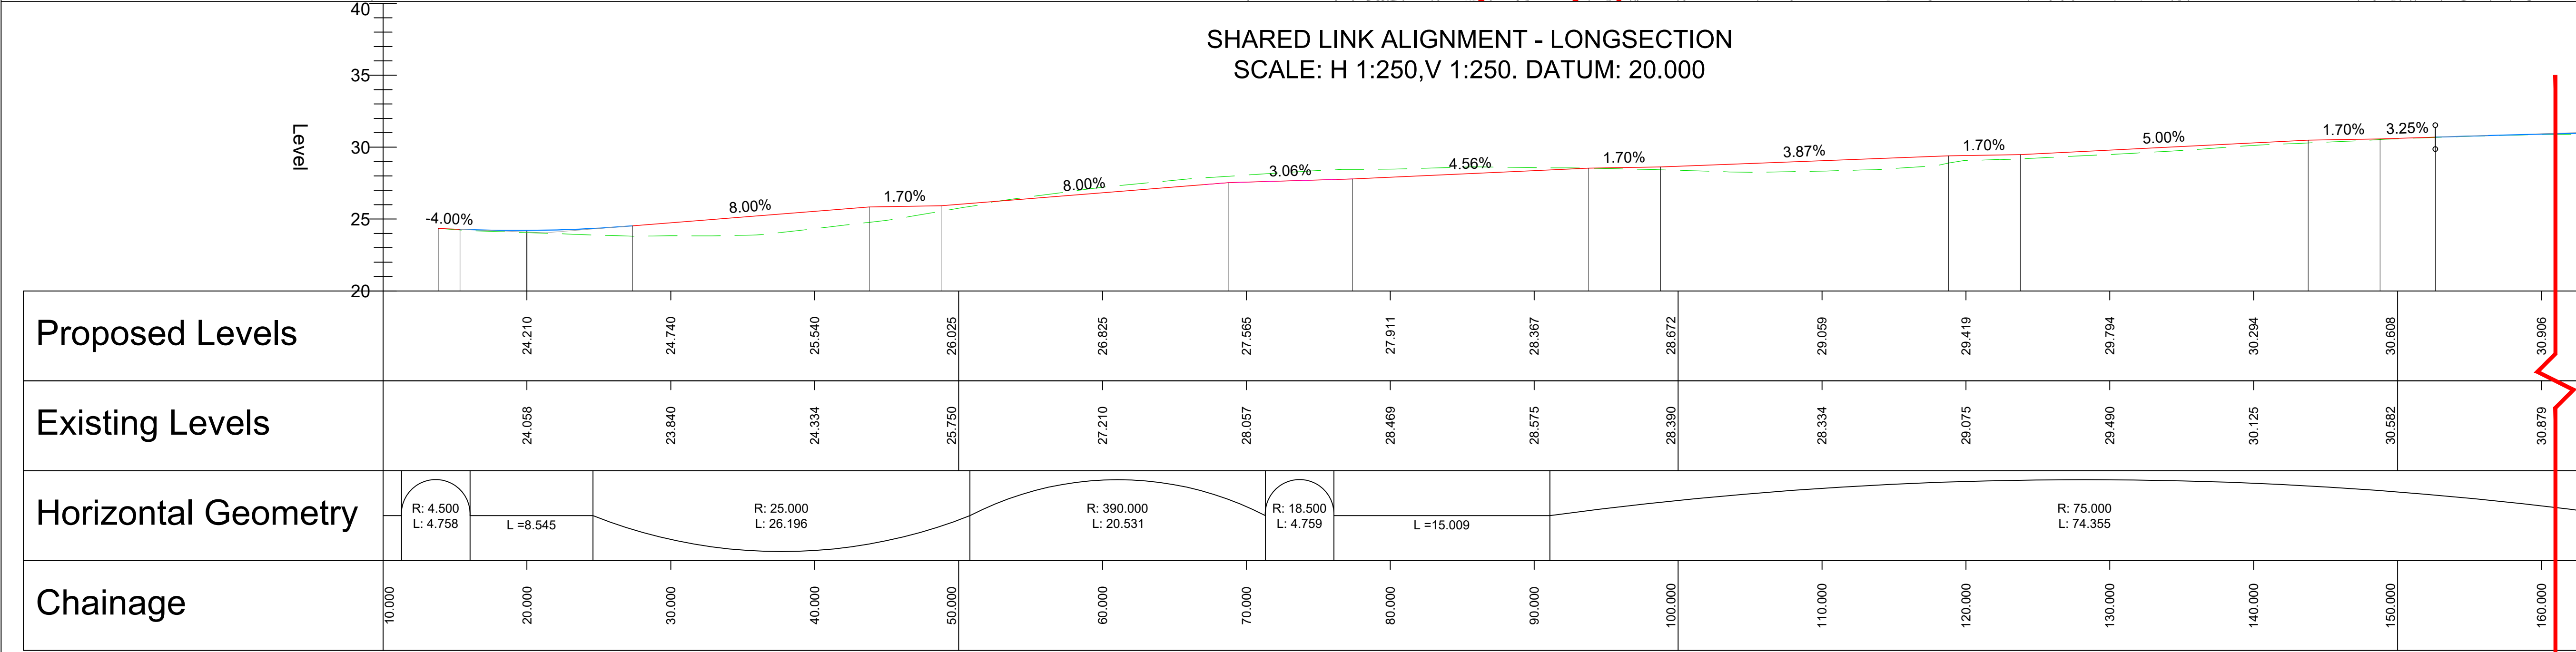


- Notes**
- Do not scale from this drawing. All dimensions shown are in metres unless noted otherwise.
 - This drawing has been based upon topographical survey information produced by others and Milestone Transport Planning cannot be held responsible for any discrepancies which may arise because of it.
- Key**
- Proposed Carriageway
 - Proposed Footway / Cycleway
 - Proposed Grassed Verge
 - Proposed Private Roads
 - Proposed Bound Gravel (i.e. heritage surfacing)
 - Proposed Earthworks
 - Application Boundary
 - Highway Boundary



NOT FOR
CONSTRUCTION

Ordnance Survey Licence number: 100057360				
Drawing Revisions				
Rev.	Dwn.	Date:	Details:	Chk:
-	ZM	18/07/2024	First issue	ZM
A	ZM	23/07/2024	Revised layout	ZM
B	AM	09/10/2024	Minor amendments	MS
C	ZM	07/02/2025	Minor amendments	MS
D	ZM	10/02/2025	Minor amendments	MS
E	PK	24/04/2025	Revised layout	MS
F	PK	30/04/2025	Amended layout following ESCC comments	MS

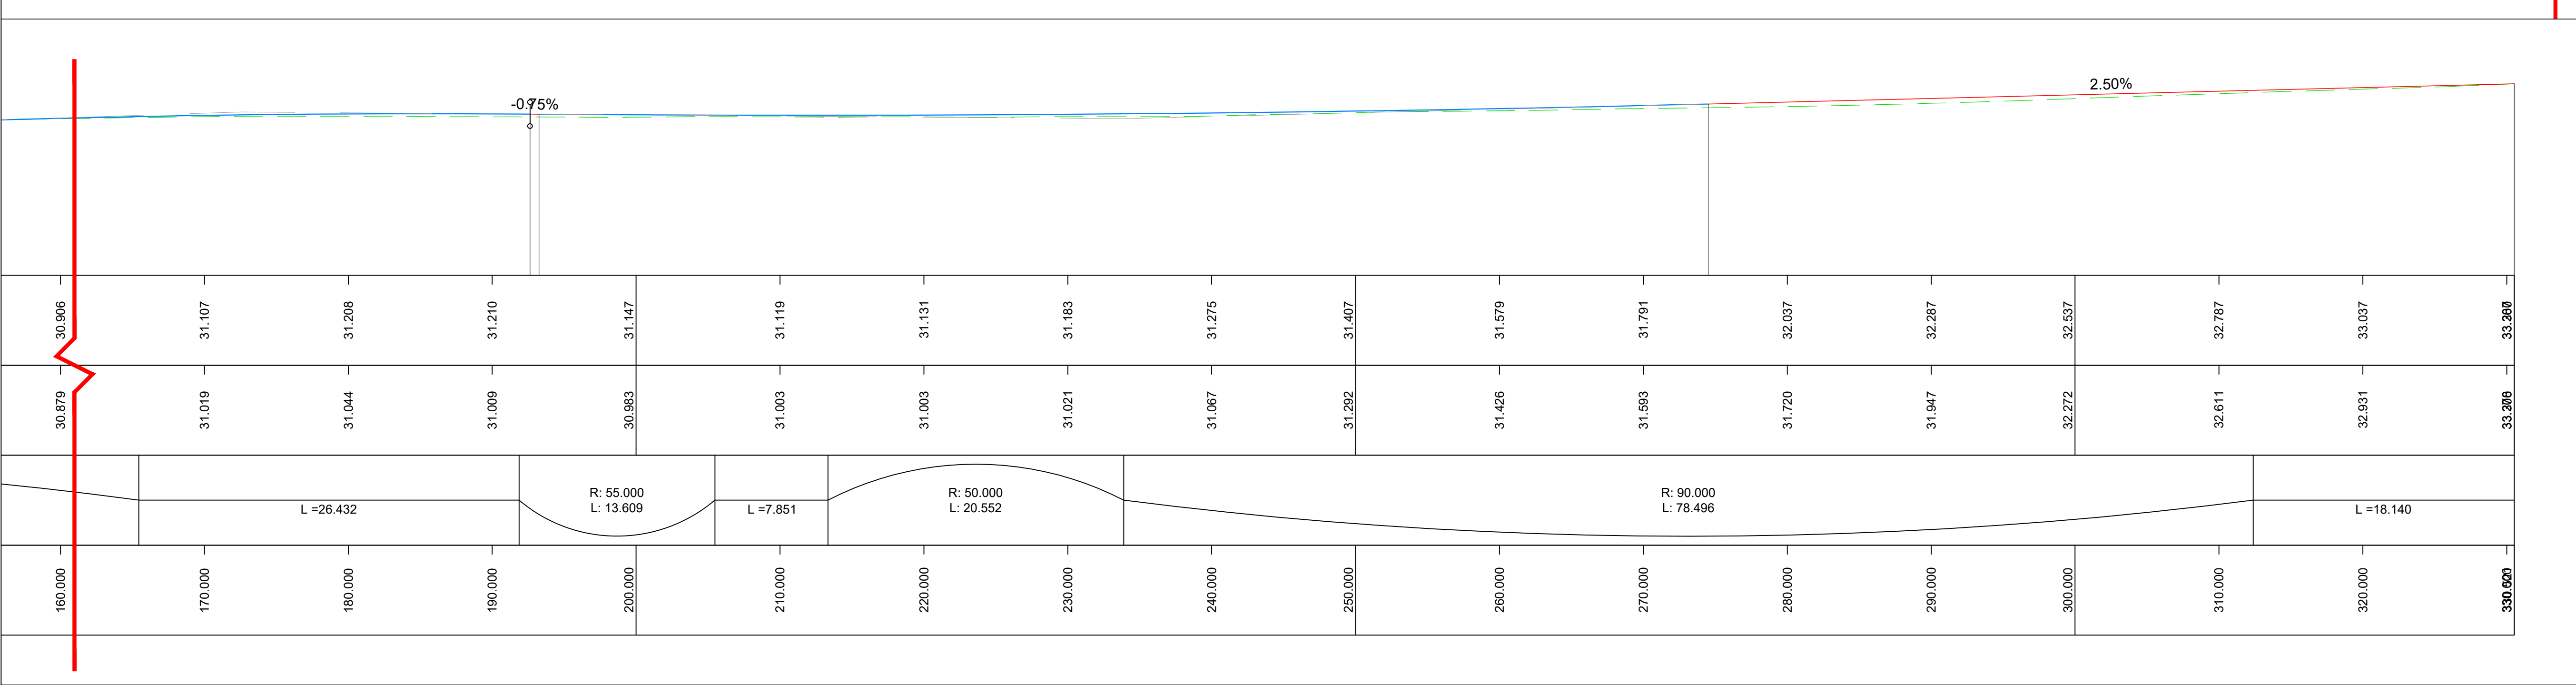

Client

Croudace Homes Limited

Project

Land at Bird In Eye, Uckfield

Title

Shared Footway / Cycleway - Indicative Vertical Design

MILESTONE
TRANSPORT PLANNING
7 Ancells Court, Rye Close, Fleet, Hampshire, GU51 2UY
Tel: 01483 397888
Gateshead IBC, Mulgrave Terrace, Gateshead, NE8 1AN
Tel: 0191 338 7220
web: www.milestonetp.co.uk

Drawing Number:	Scale:
23138/004	1:500 @ A1
Revision:	F