


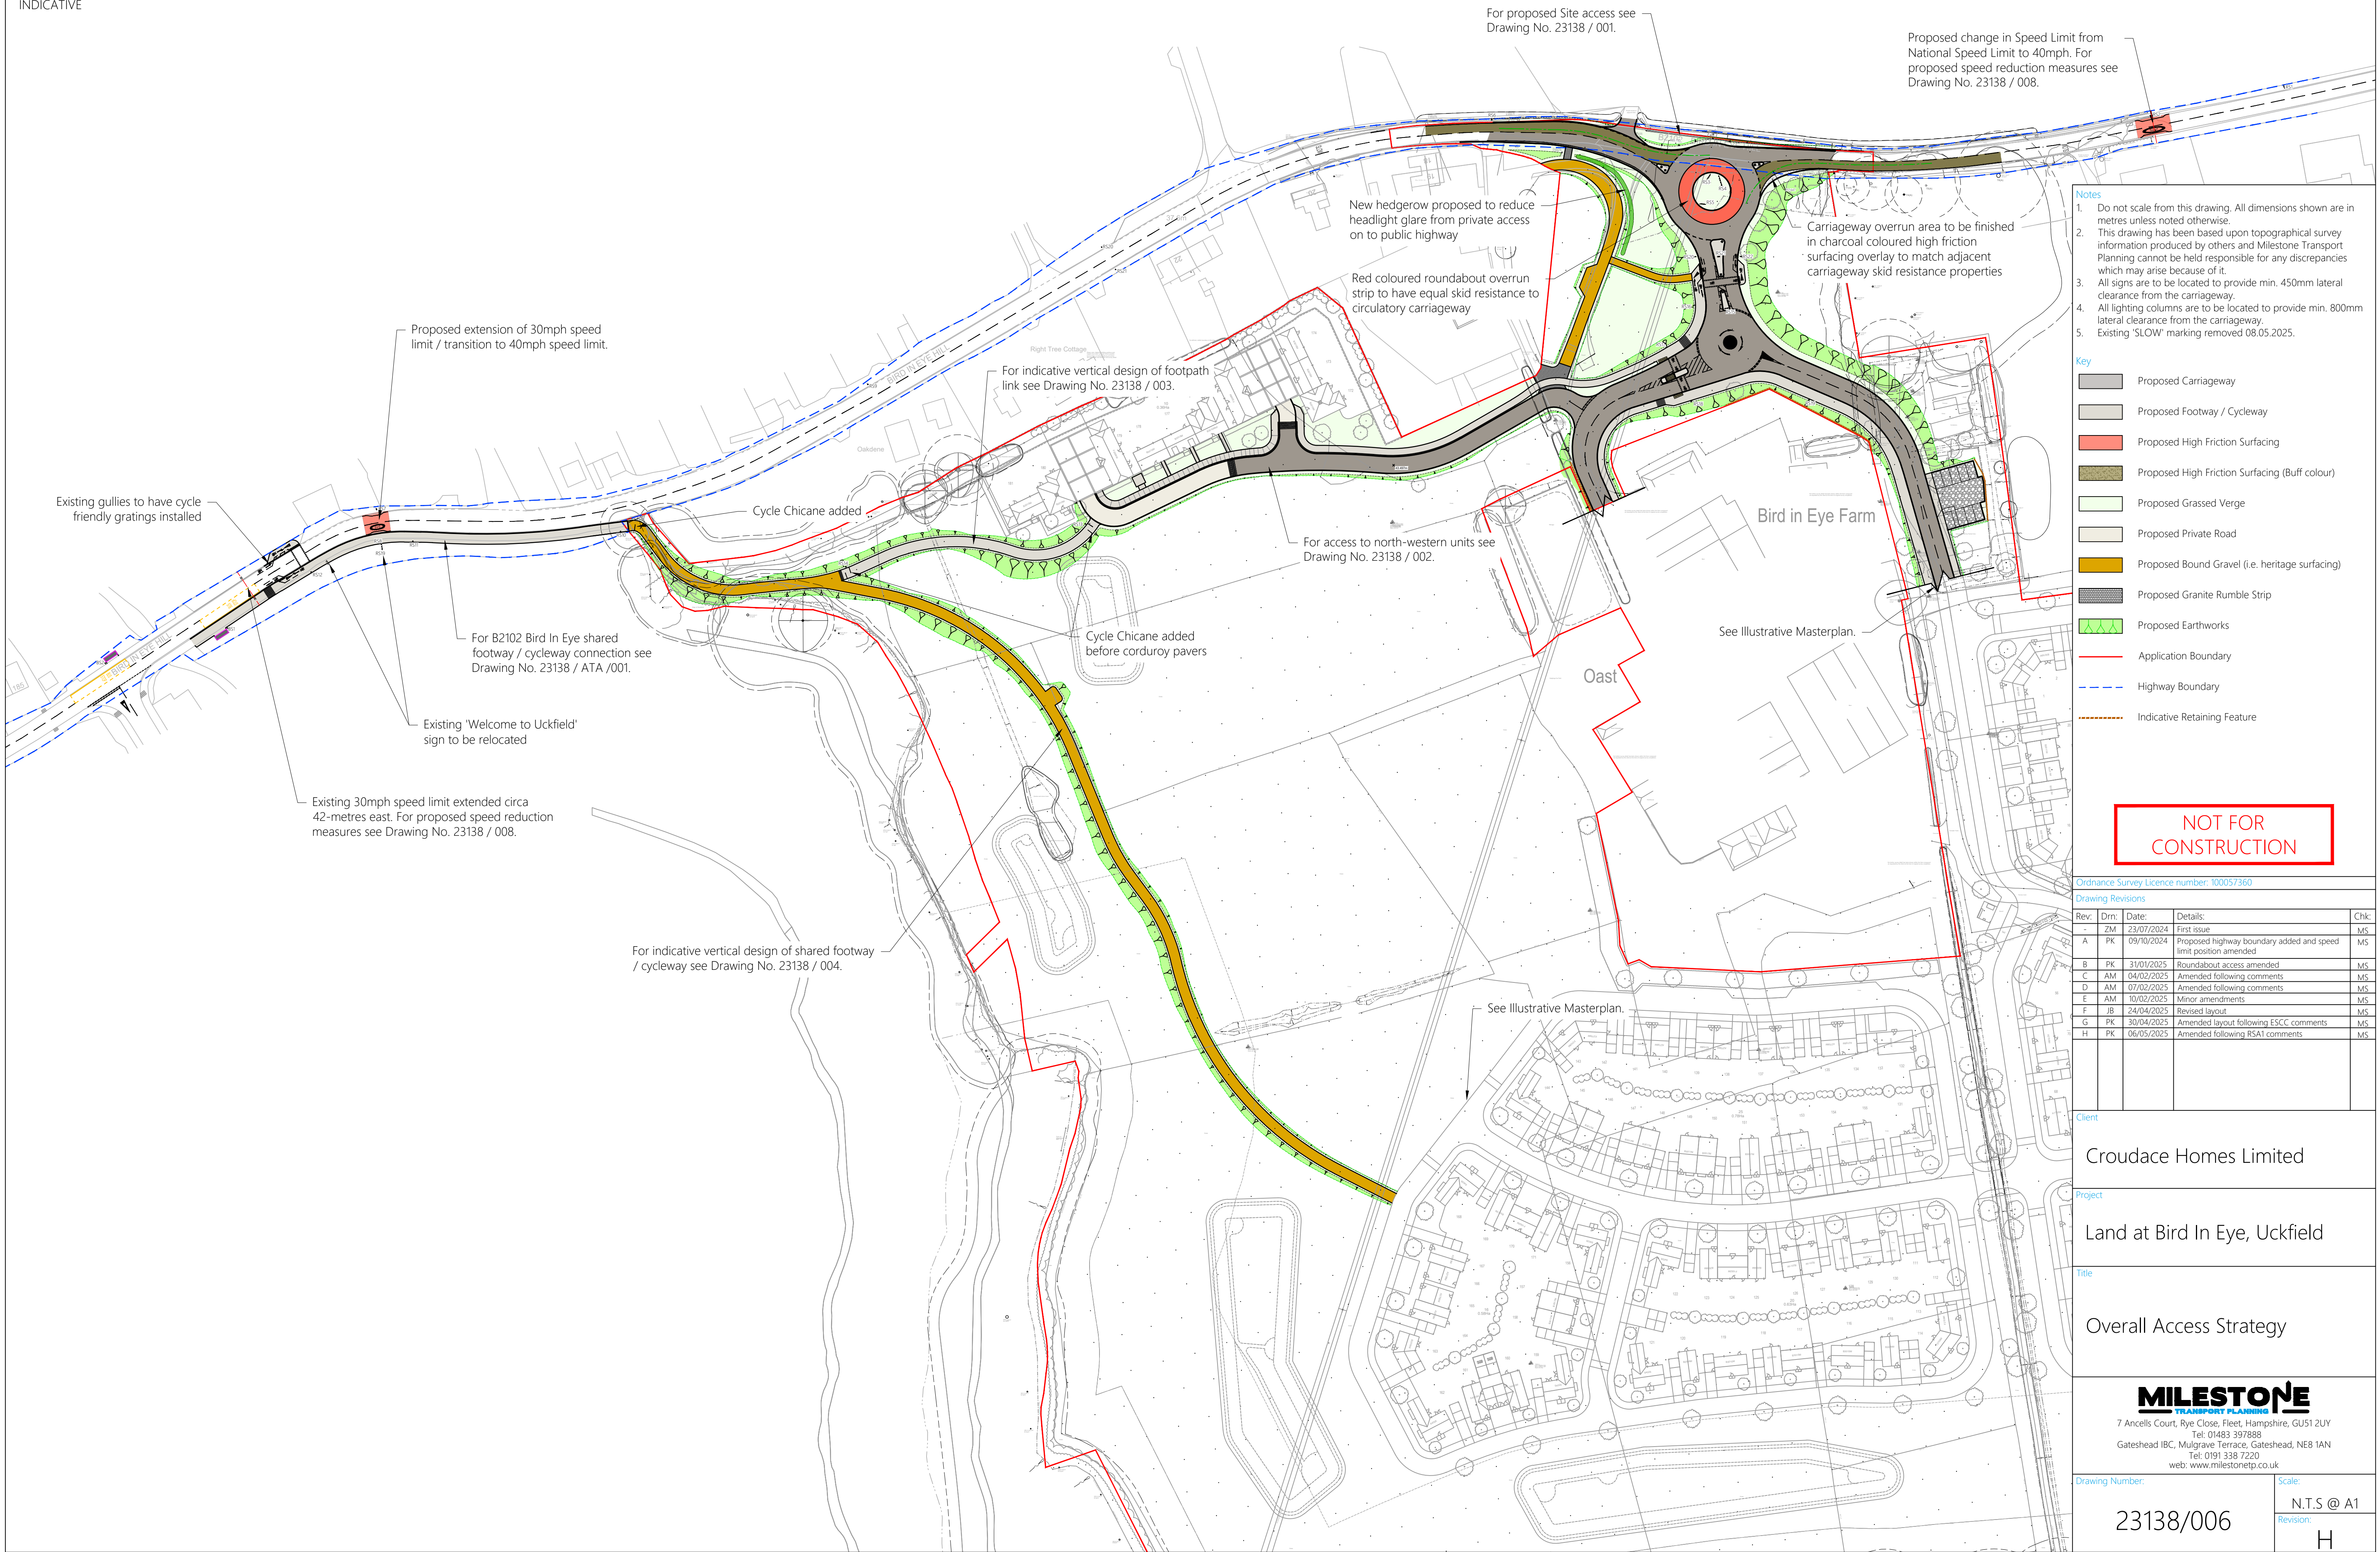

INDICATIVE



- Notes
1. Do not scale from this drawing. All dimensions shown are in metres unless noted otherwise.
 2. This drawing has been based upon topographical survey information produced by others and Milestone Transport Planning cannot be held responsible for any discrepancies which may arise because of it.
 3. All signs are to be located to provide min. 450mm lateral clearance from the carriageway.
 4. All lighting columns are to be located to provide min. 800mm lateral clearance from the carriageway.
 5. Existing 'SLOW' marking removed 08.05.2025.

- Key
- Proposed Carriageway
 - Proposed Footway / Cycleway
 - Proposed High Friction Surfacing
 - Proposed High Friction Surfacing (Buff colour)
 - Proposed Grassed Verge
 - Proposed Private Road
 - Proposed Bound Gravel (i.e. heritage surfacing)
 - Proposed Granite Rumble Strip
 - Proposed Earthworks
 - Application Boundary
 - Highway Boundary
 - Indicative Retaining Feature

NOT FOR
CONSTRUCTION

Ordnance Survey Licence number: 100057360

Drawing Revisions				
Rev.	Drm	Date	Details	Chk:
-	ZM	23/07/2024	First issue	MS
A	PK	09/10/2024	Proposed highway boundary added and speed limit position amended	MS
B	PK	31/01/2025	Roundabout access amended	MS
C	AM	04/02/2025	Amended following comments	MS
D	AM	07/02/2025	Amended following comments	MS
E	AM	10/02/2025	Minor amendments	MS
F	JB	24/04/2025	Revised layout	MS
G	PK	30/04/2025	Amended layout following ESCC comments	MS
H	PK	06/05/2025	Amended following RSA1 comments	MS

Client	Croudace Homes Limited
Project	Land at Bird In Eye, Uckfield
Title	Overall Access Strategy

MILESTONE
TRANSPORT PLANNING

7 Ancells Court, Rye Close, Fleet, Hampshire, GU51 2UY
Tel: 01483 397888
Gateshead IBC, Mulgrave Terrace, Gateshead, NE8 1AN
Tel: 0191 338 7220
web: www.milestonetp.co.uk

Drawing Number:	Scale:
23138/006	N.T.S @ A1
	Revision:
	H