


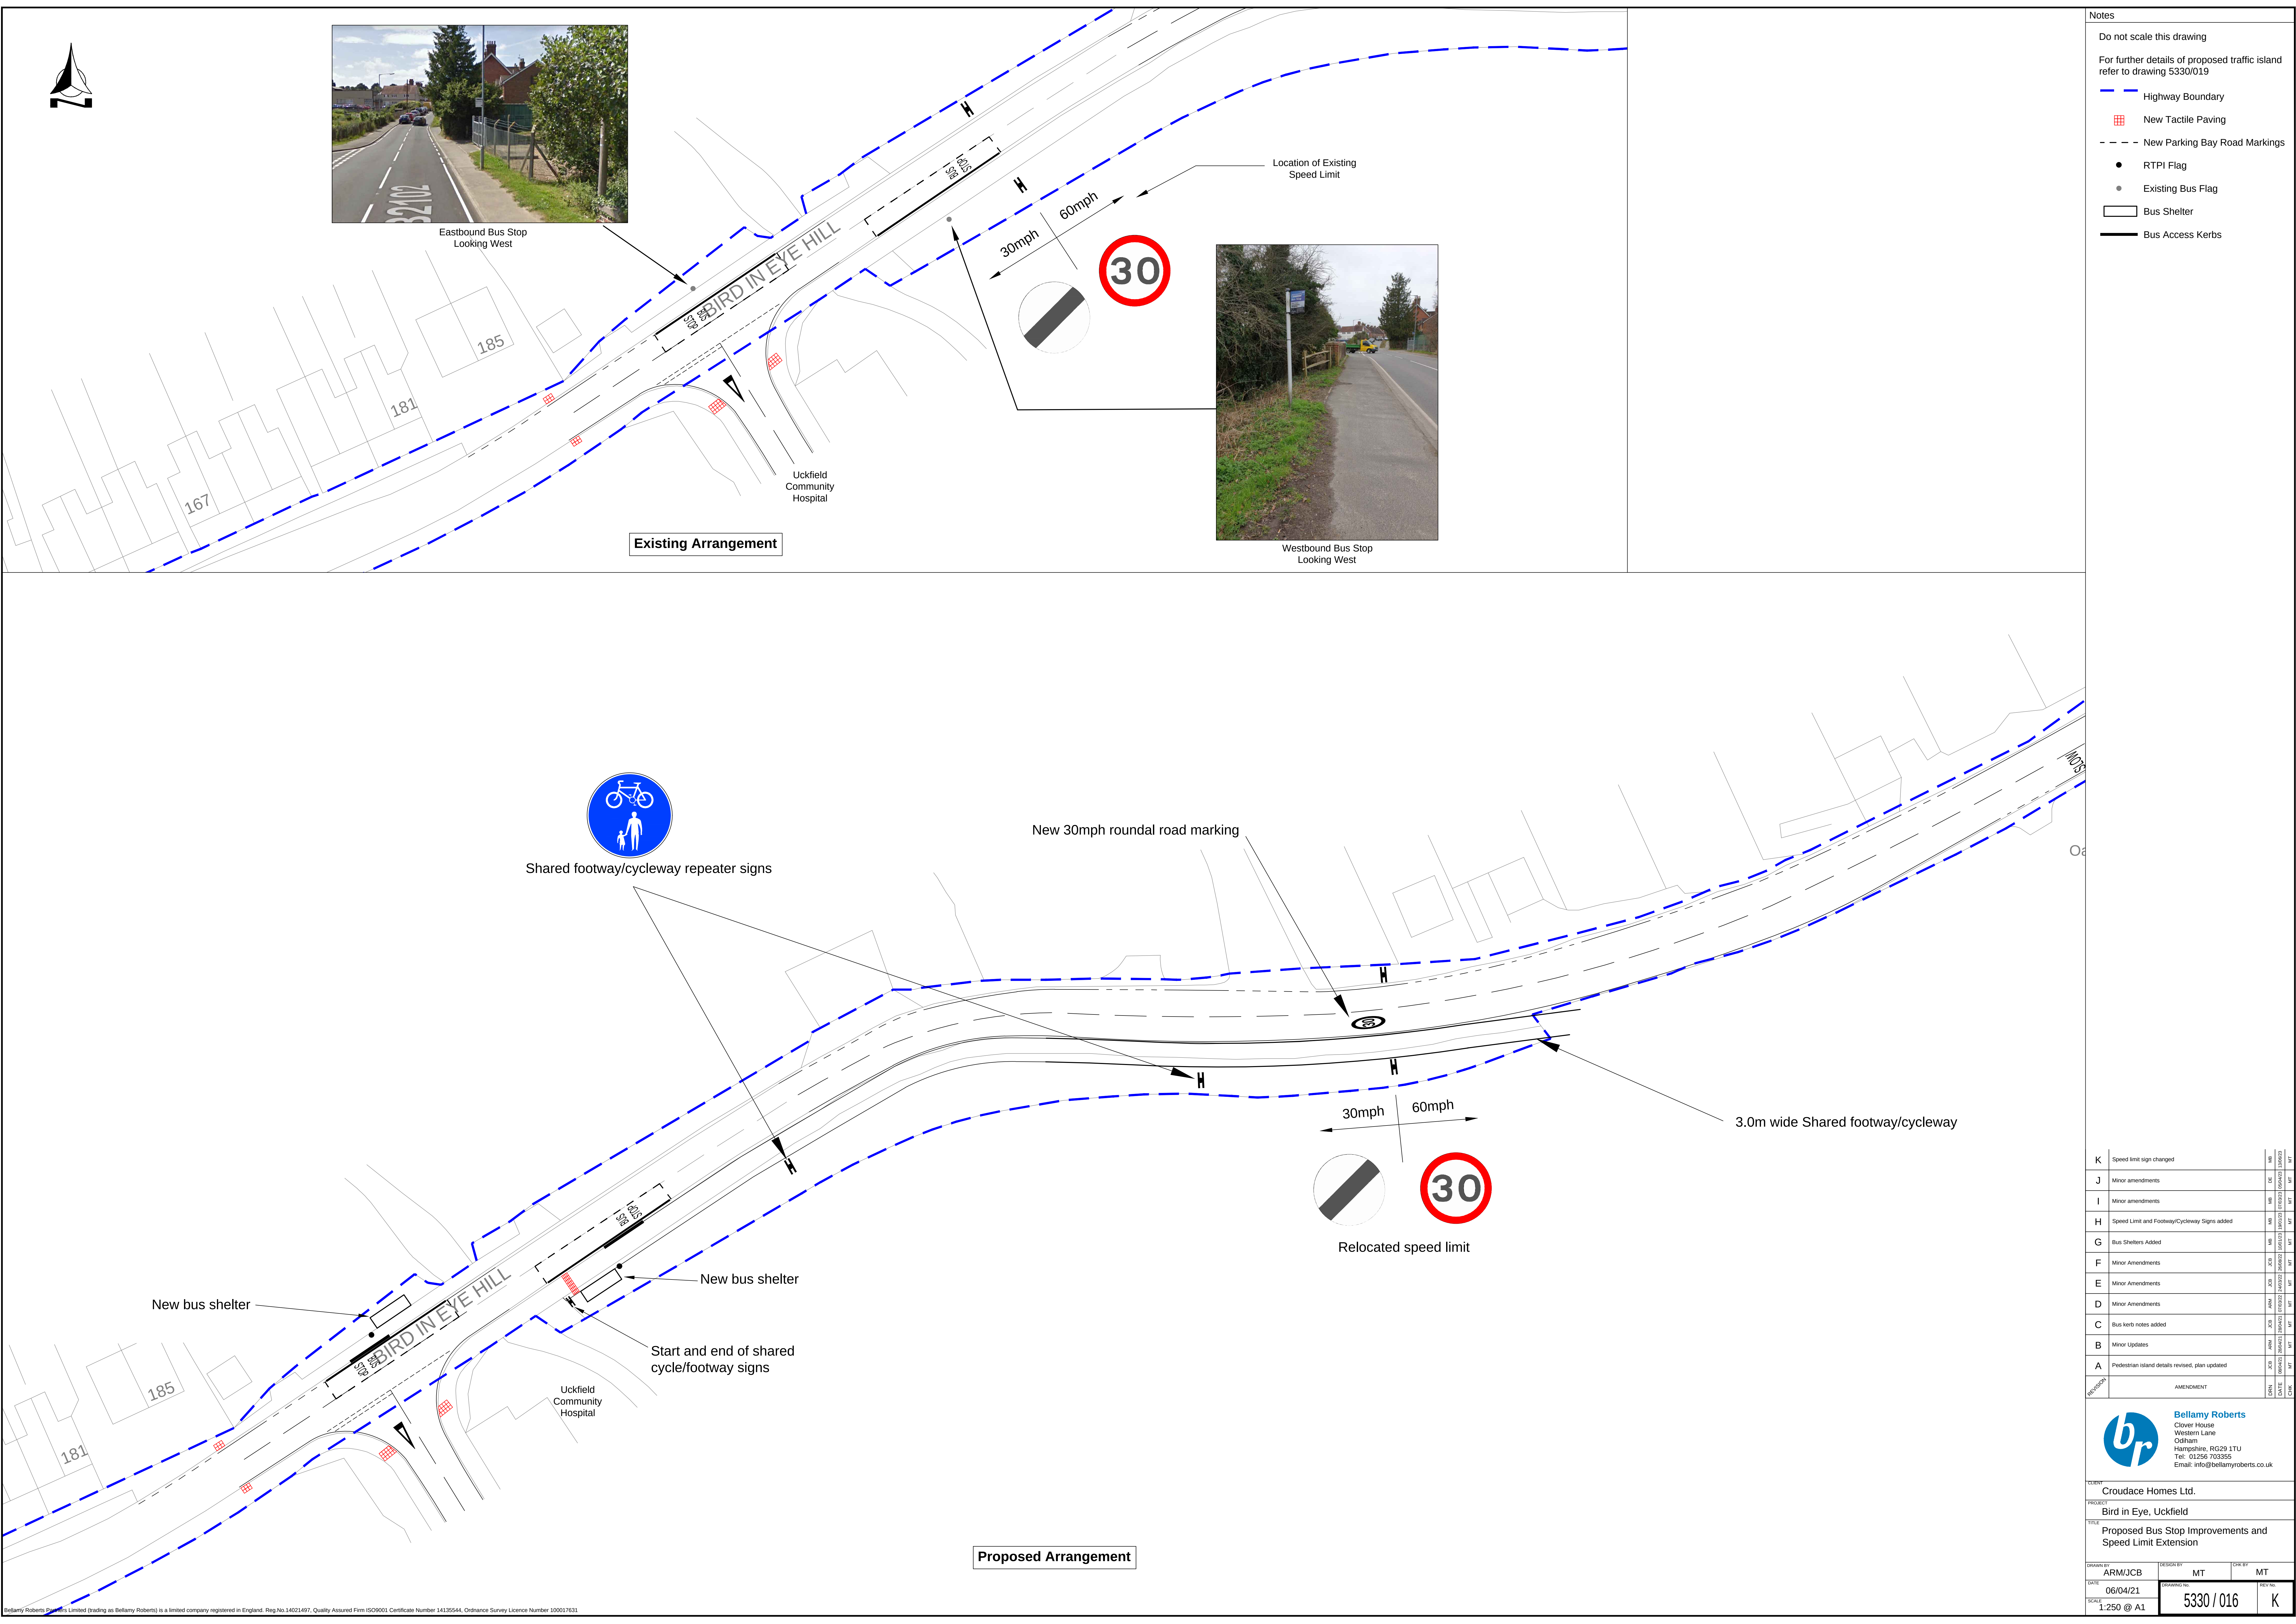

Do not scale this drawing

For further details of proposed traffic island refer to drawing 5330/019

— Highway Boundary

 New Tactile Paving

- - - - New Parking Bay Road Markings


- RTPI Flag

- Existing Bus Flag

☐ Bus Shelter

— Bus Access Kerbs:

K	Speed limit sign changed		W06	
J	Minor amendments		C06	
I	Minor amendments		W06	
H	Speed Limit and Footway/Cycleway Signs added		W06	
G	Bus Shelters added		W06	
F	Minor Amendments		J06	
E	Minor Amendments		J06	
D	Minor Amendments		J06	
C	Bus kerb notes added		J06	
B	Minor Updates		J06	
A	Pedestrian island details revised; plan updated		J06	
Revised	AMENDMENT		C06	

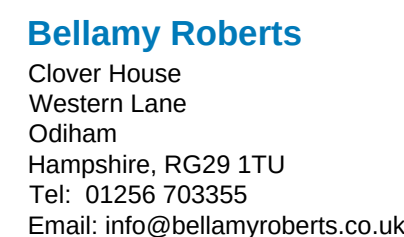

CLIENT
Croudace Homes Ltd.

PROJECT
Bird in Eye, Uckfield

TITLE: Proposed Bus Stop Improvements and Speed Limit Extension

DRAWN BY ARM/JCB	DESIGN BY MT	CHK BY MT
DATE 06/04/21	DRAWING No. 5330 / 016	REV No. K
SCALE 1:250 @ A1		